


Existing The Covert, Copse Lane, Hayling Island, Hants.

MISS. A. ROGERS


HAVANT BOROUGH COUNCIL

- 9 DEC 2016

RECEIVED

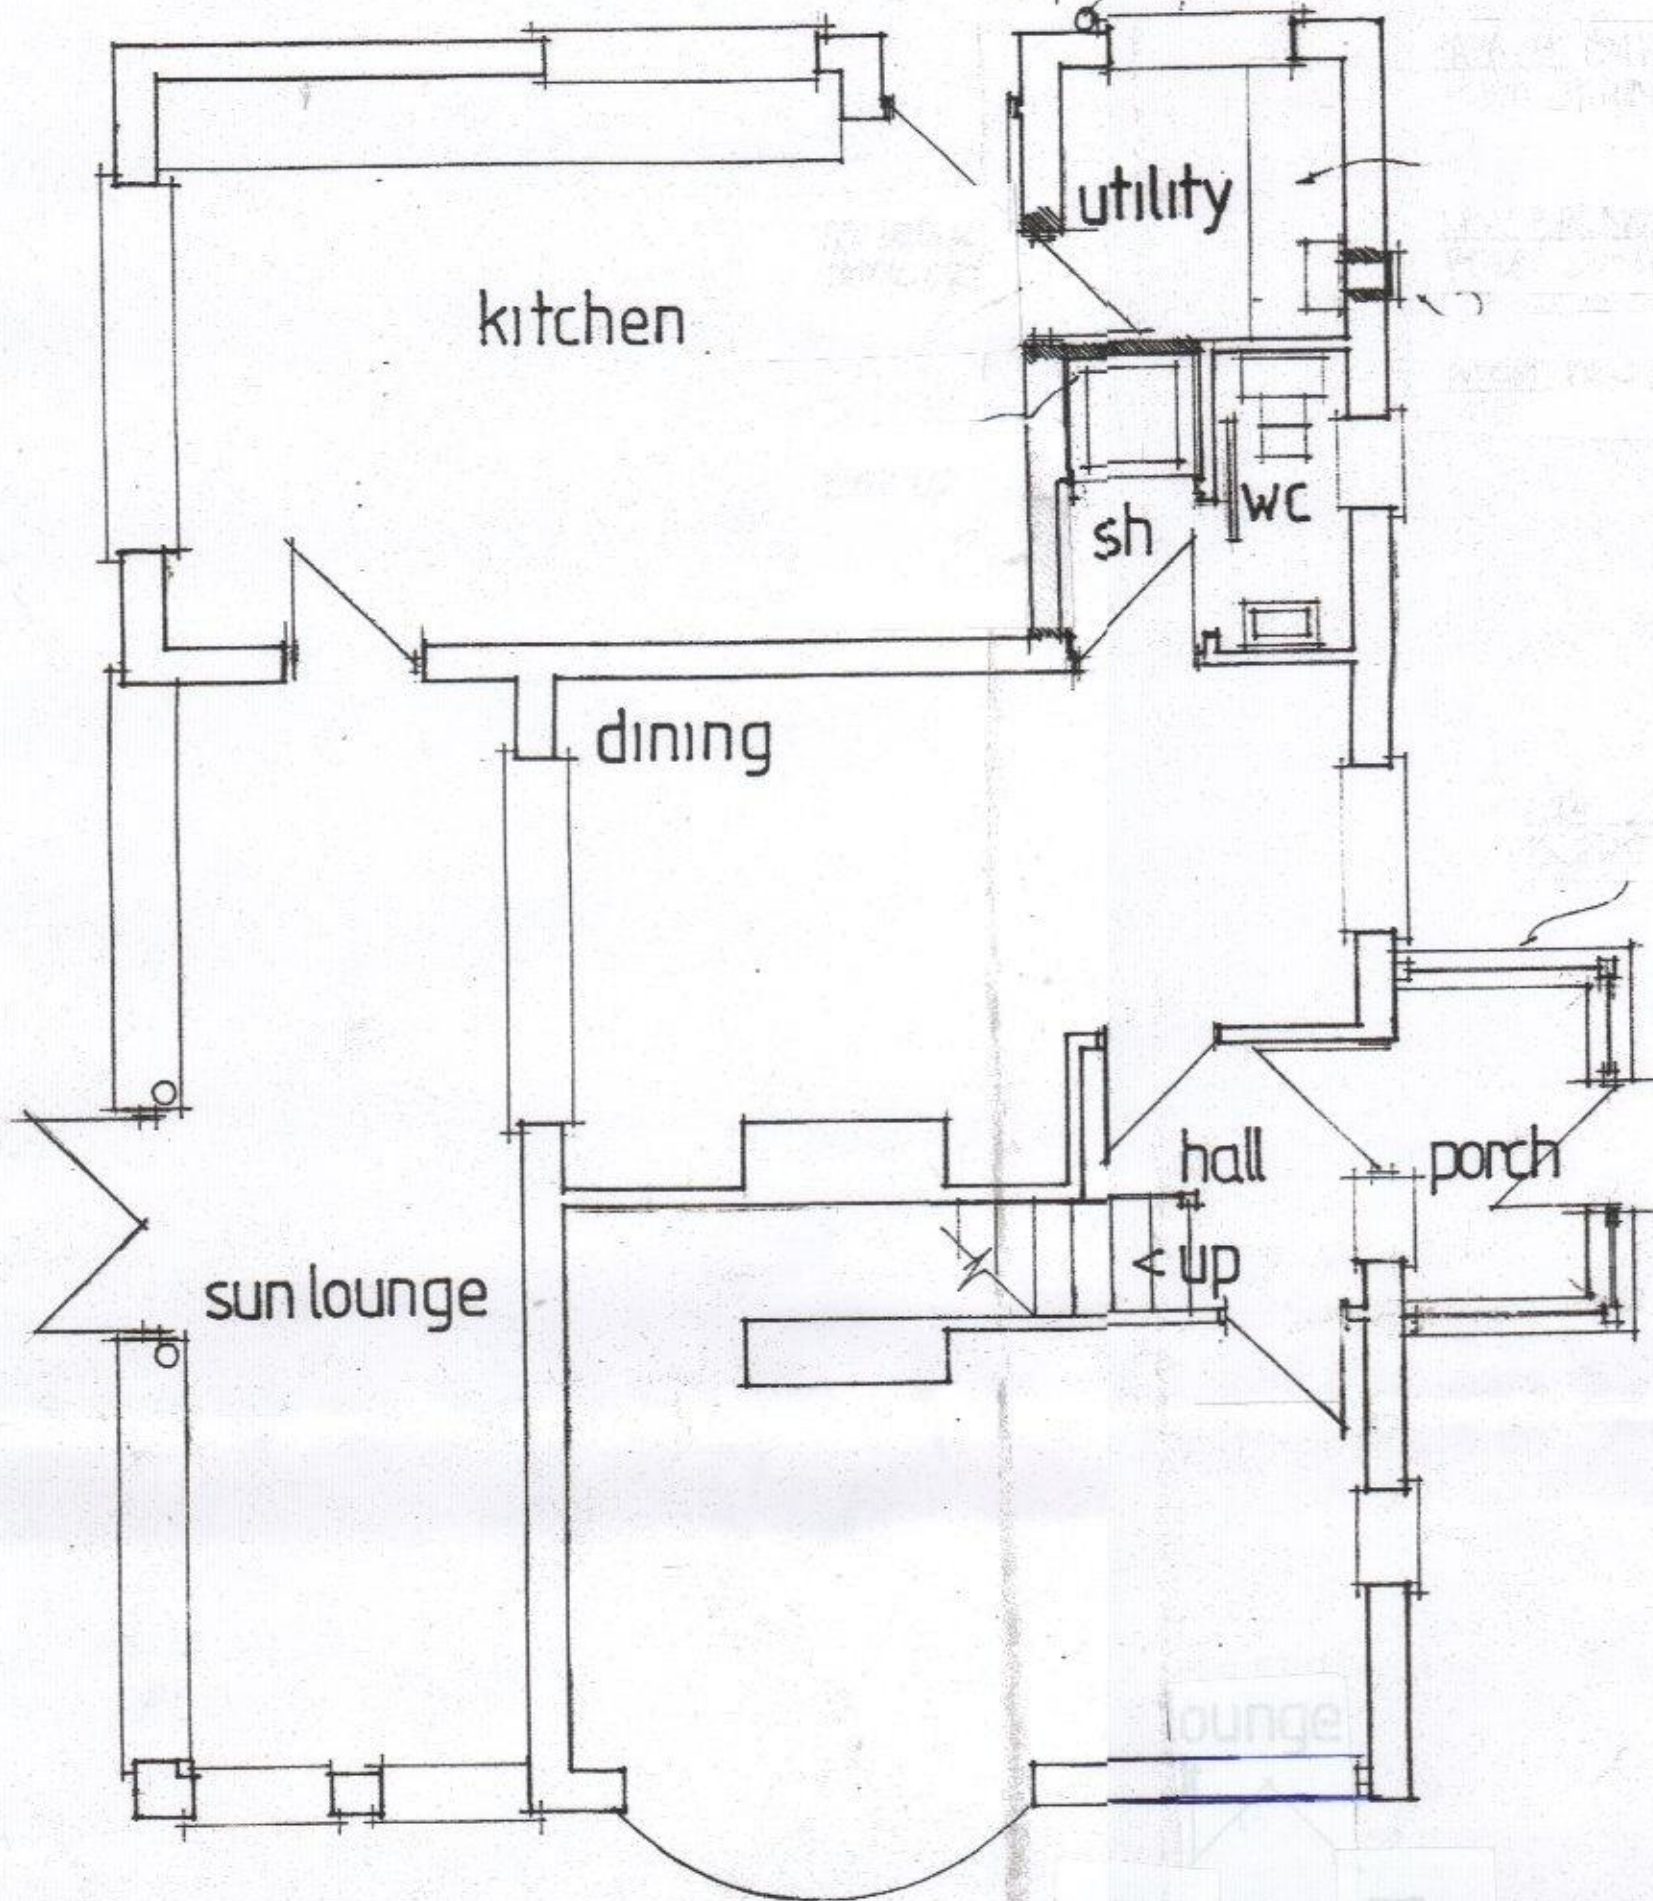


GROUND

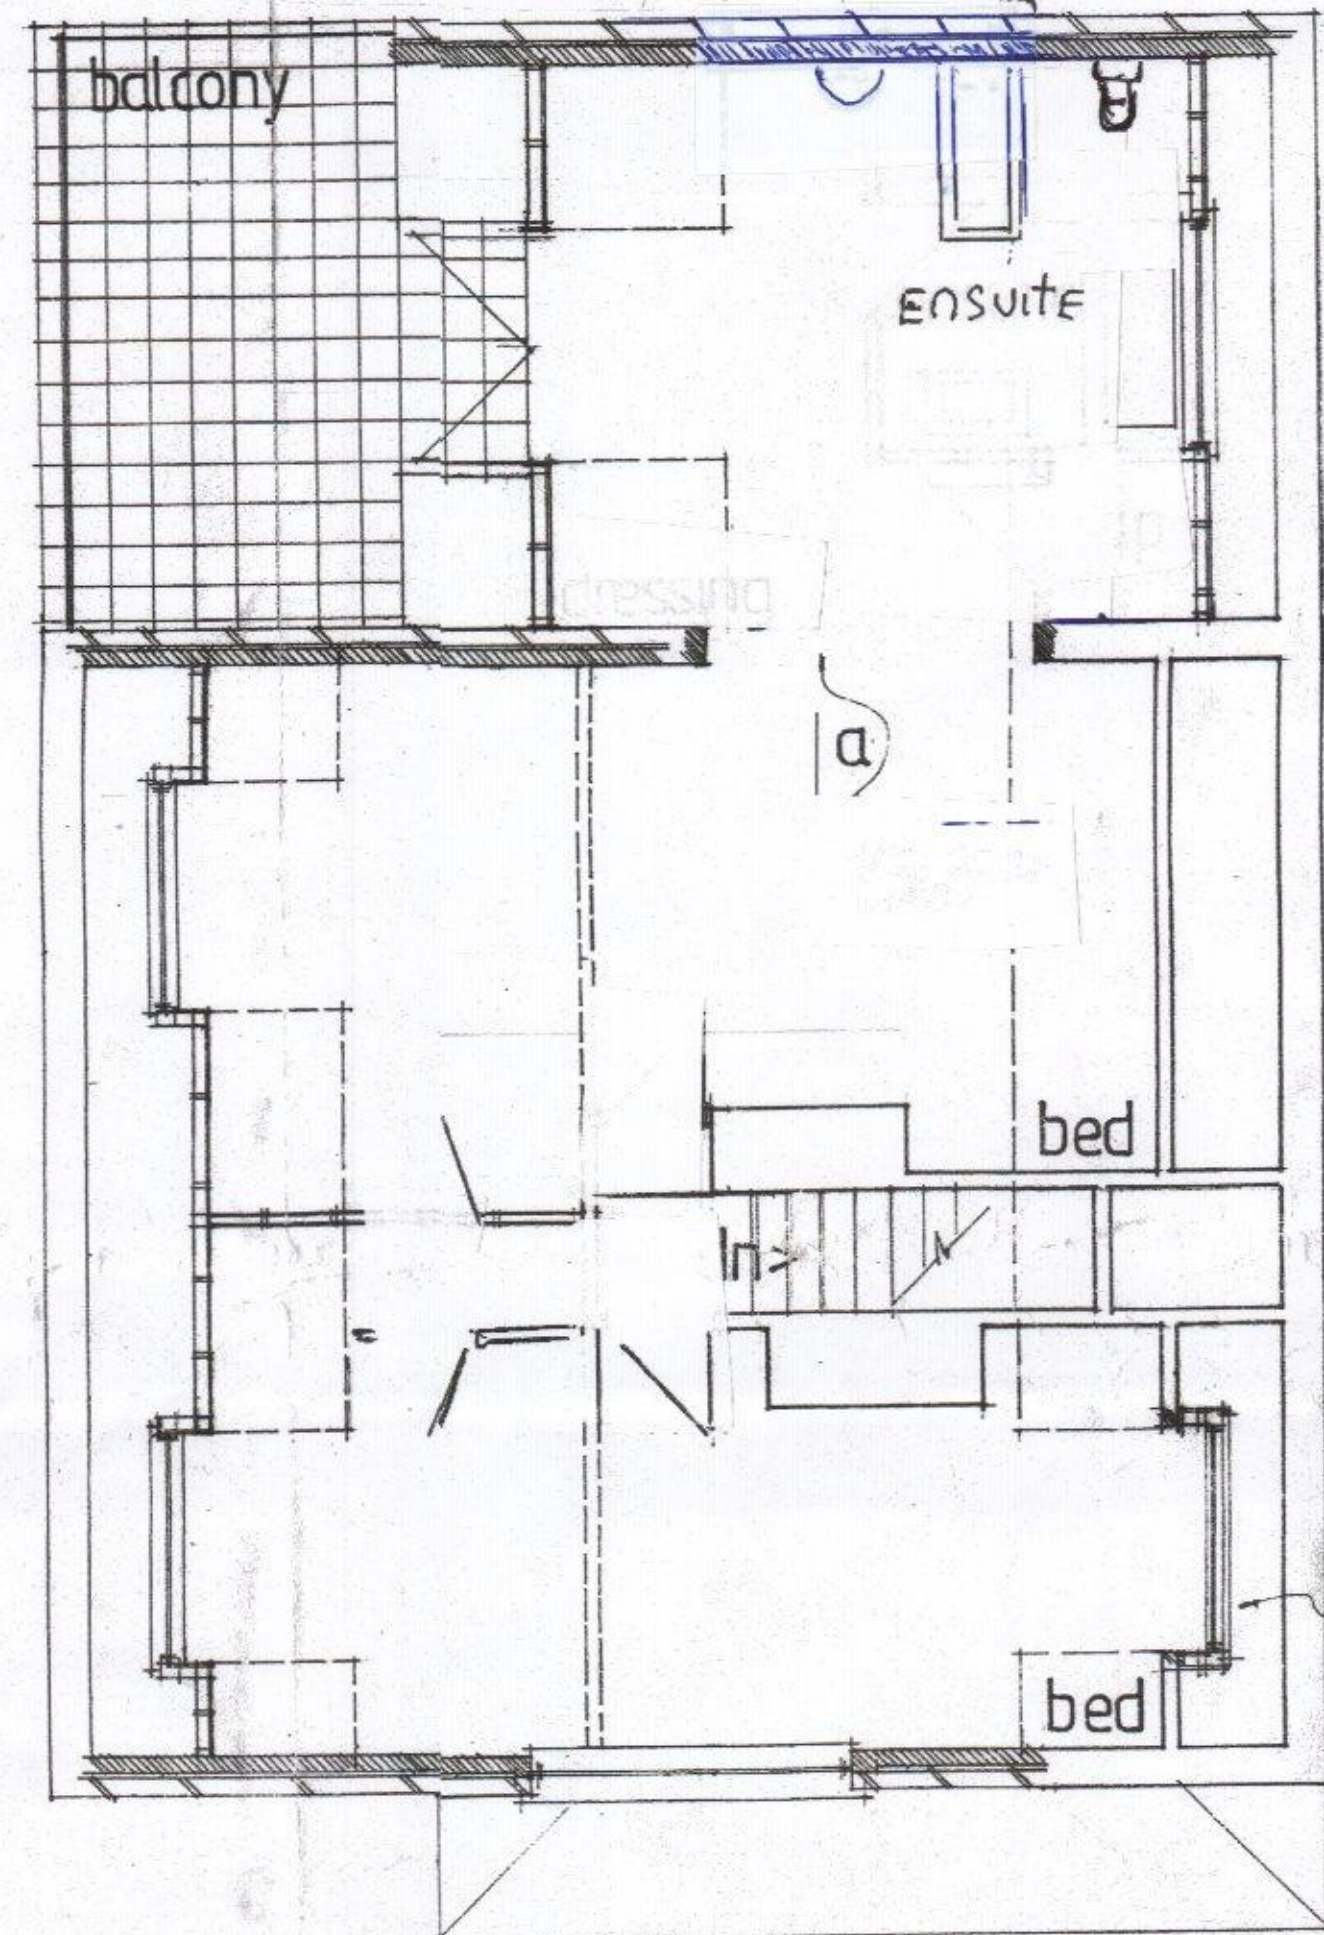

FIRST



front

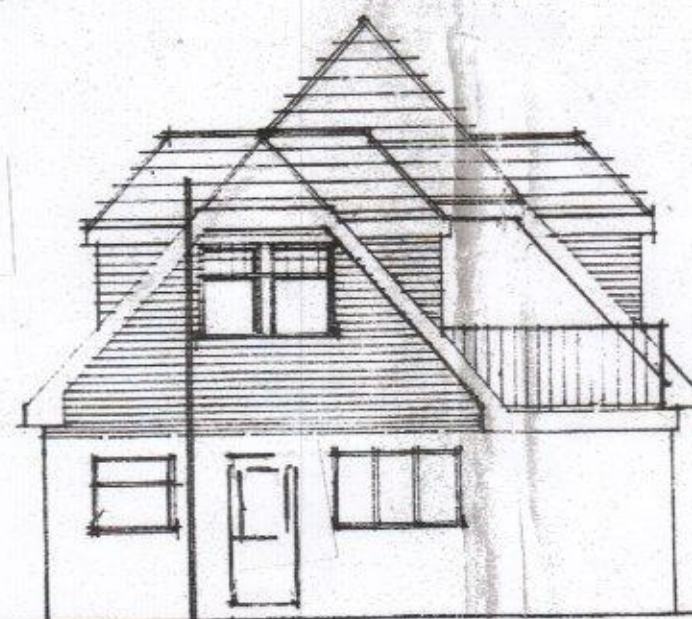

side



rear

RECEIVED

9 DEC 2016

HBC Development Control

scale 1:50 1:100

MISS A Rogers
0774940193