



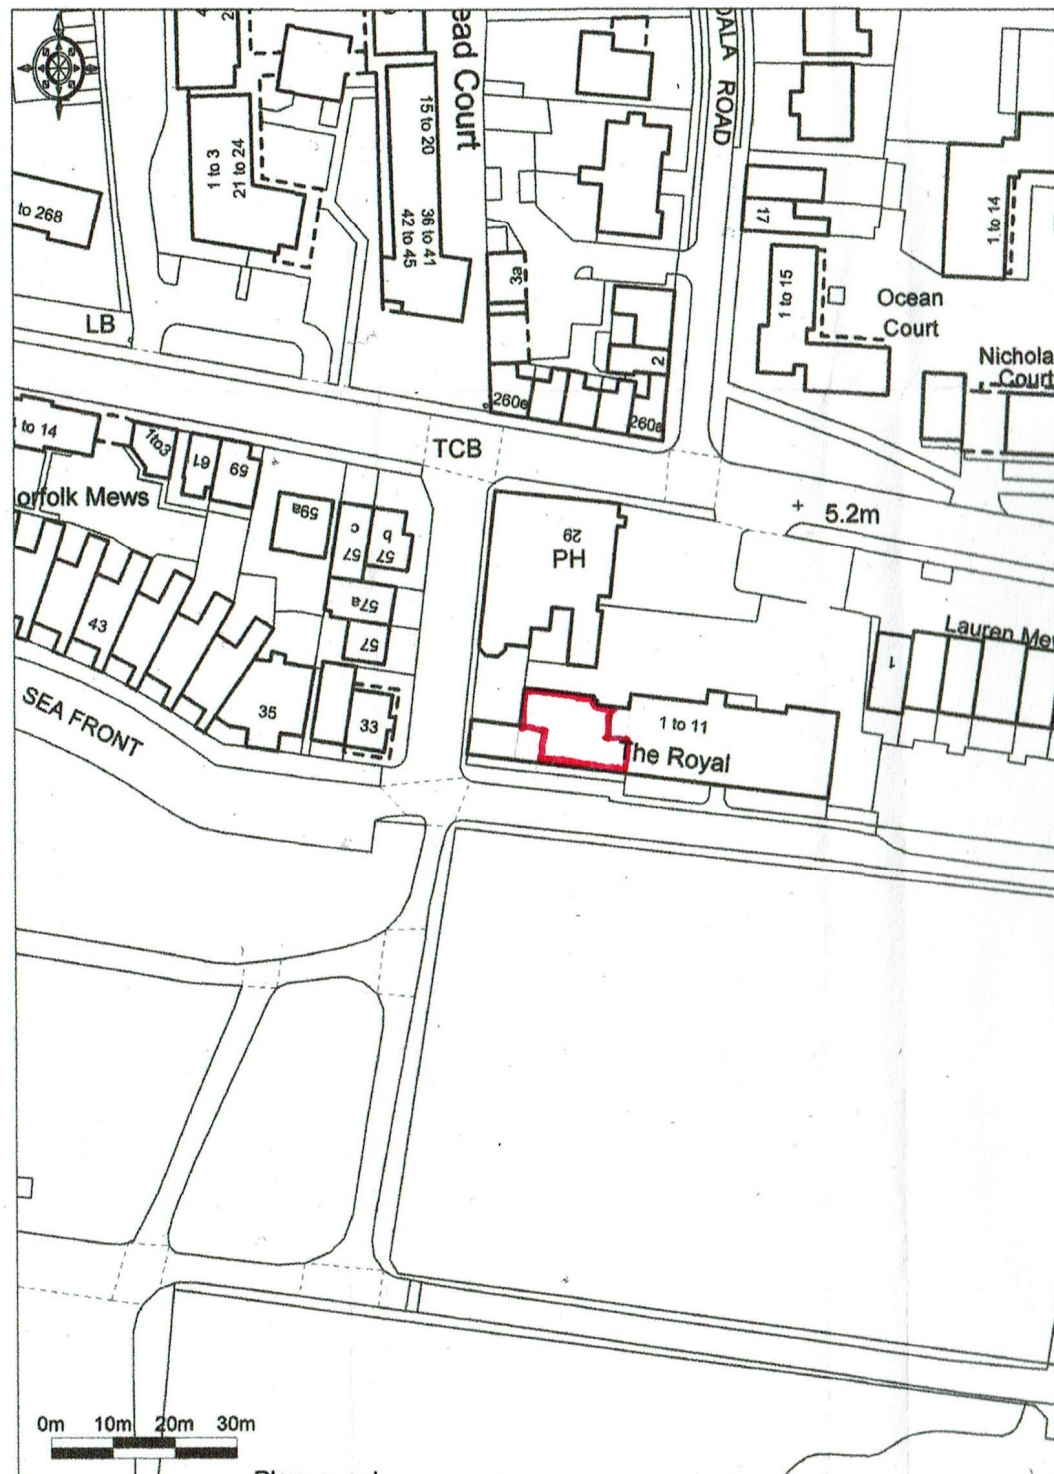


Promap
© LANDMARK INFORMATION GROUP

Ordnance Survey © Crown Copyright 2016. All rights reserved.
Licence number 100022432. Plotted Scale - 1:1250

LOCATION PLAN 1:1250 @ A3.

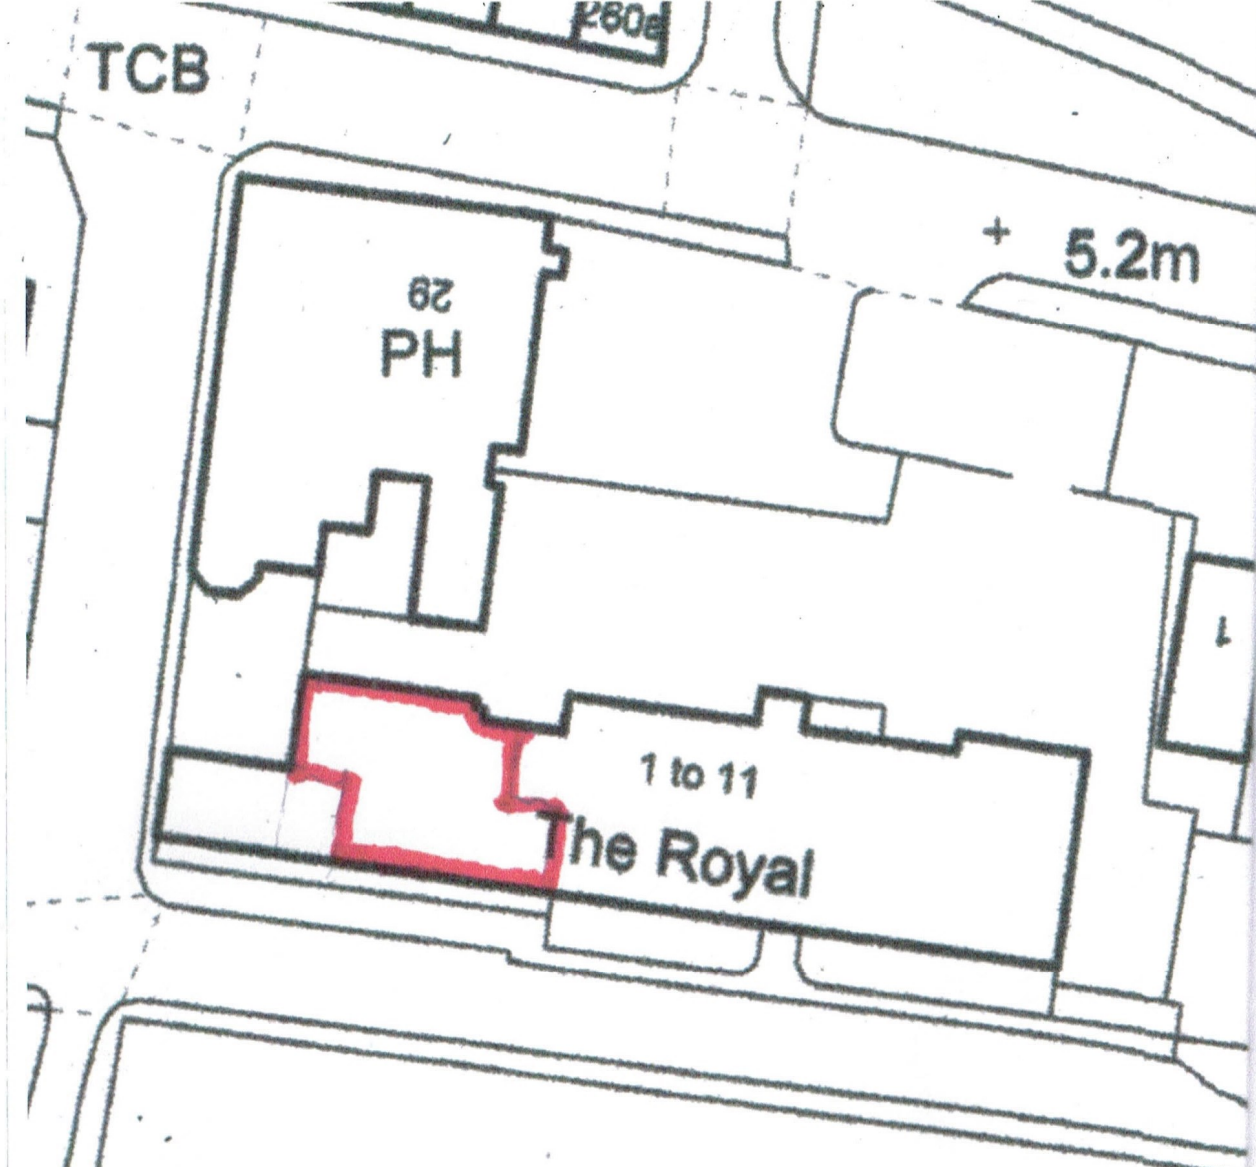

BLOCK PLAN. 1:500 @ A3

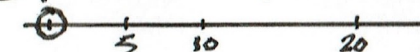

JON DALE ARCHITECT LTD.

Jon Dale RIBA 7 Crestwood View, Eastleigh, Hampshire, SO50 4NF Tel: 07787 575126 E-mail: jondalearchitect@gmail.com

Project **FLAT 11 ROYAL APARTMENTS** Title **LOCATION & BLOCK PLANS**
31, SEA FRONT
HAYLING ISLAND

Scale
1:1250
1:500

Date
DEC 2016

Drawn
Jm

Checked
-

Job No.

Drawing No.
BDC/HI/01

Revision