


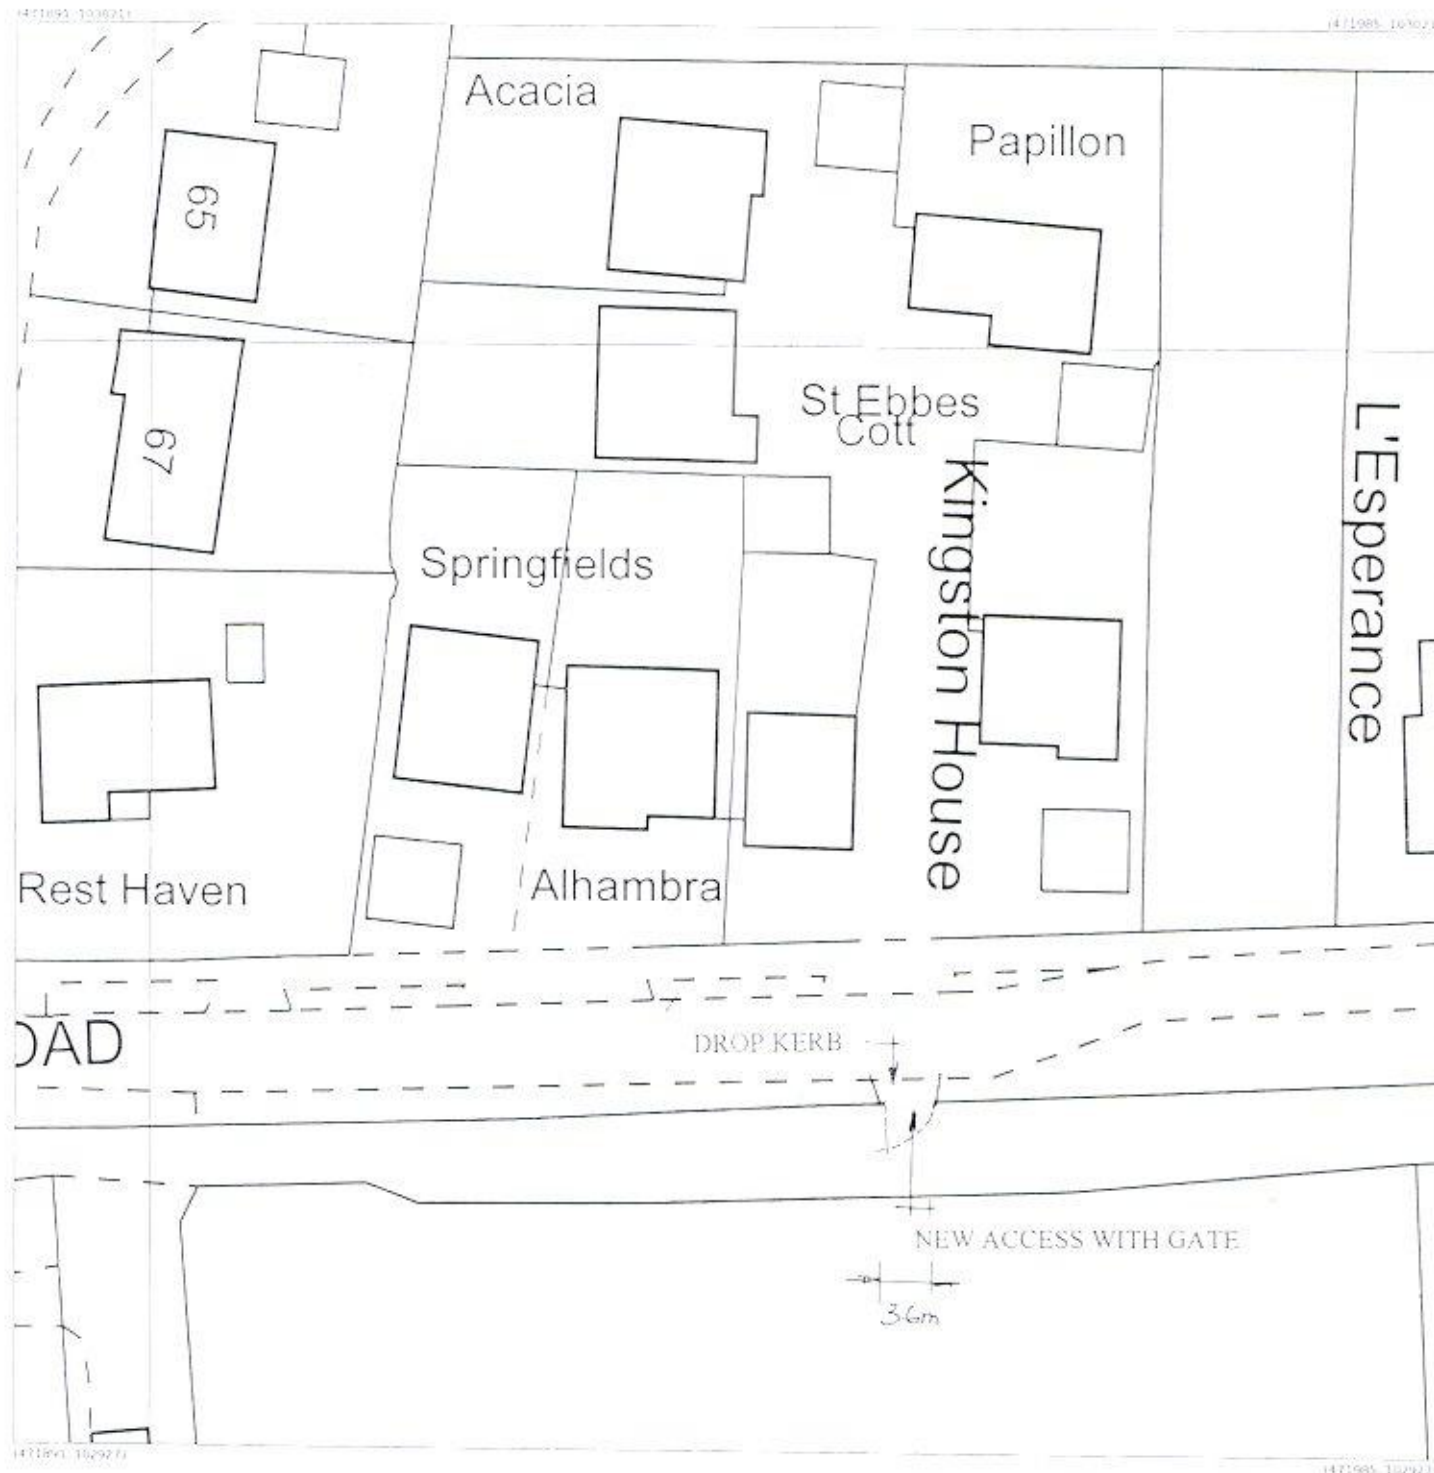

Produced 14 Sep 2017 from the Ordnance Survey MasterMap (Topography) Database and incorporating surveyed revision available at this date

The representation of a road, track or path is no evidence of a right of way. The representation of features as lines is no evidence of a property boundary.



1:500



Victoria Rd, Hayling Island

Supplied by: Latitude Mapping Ltd
Licence: © Crown Copyright and
database rights 2017 OS 100038864
Reference: 01161002
Centre coordinates: 471985 102974

Version: 1.0 Unversioned directory PDF



**PROPOSED NEW VEHICULAR ACCESS TO PADDOCK
VICTORIA ROAD, HAYLING ISLAND, HANTS.**