


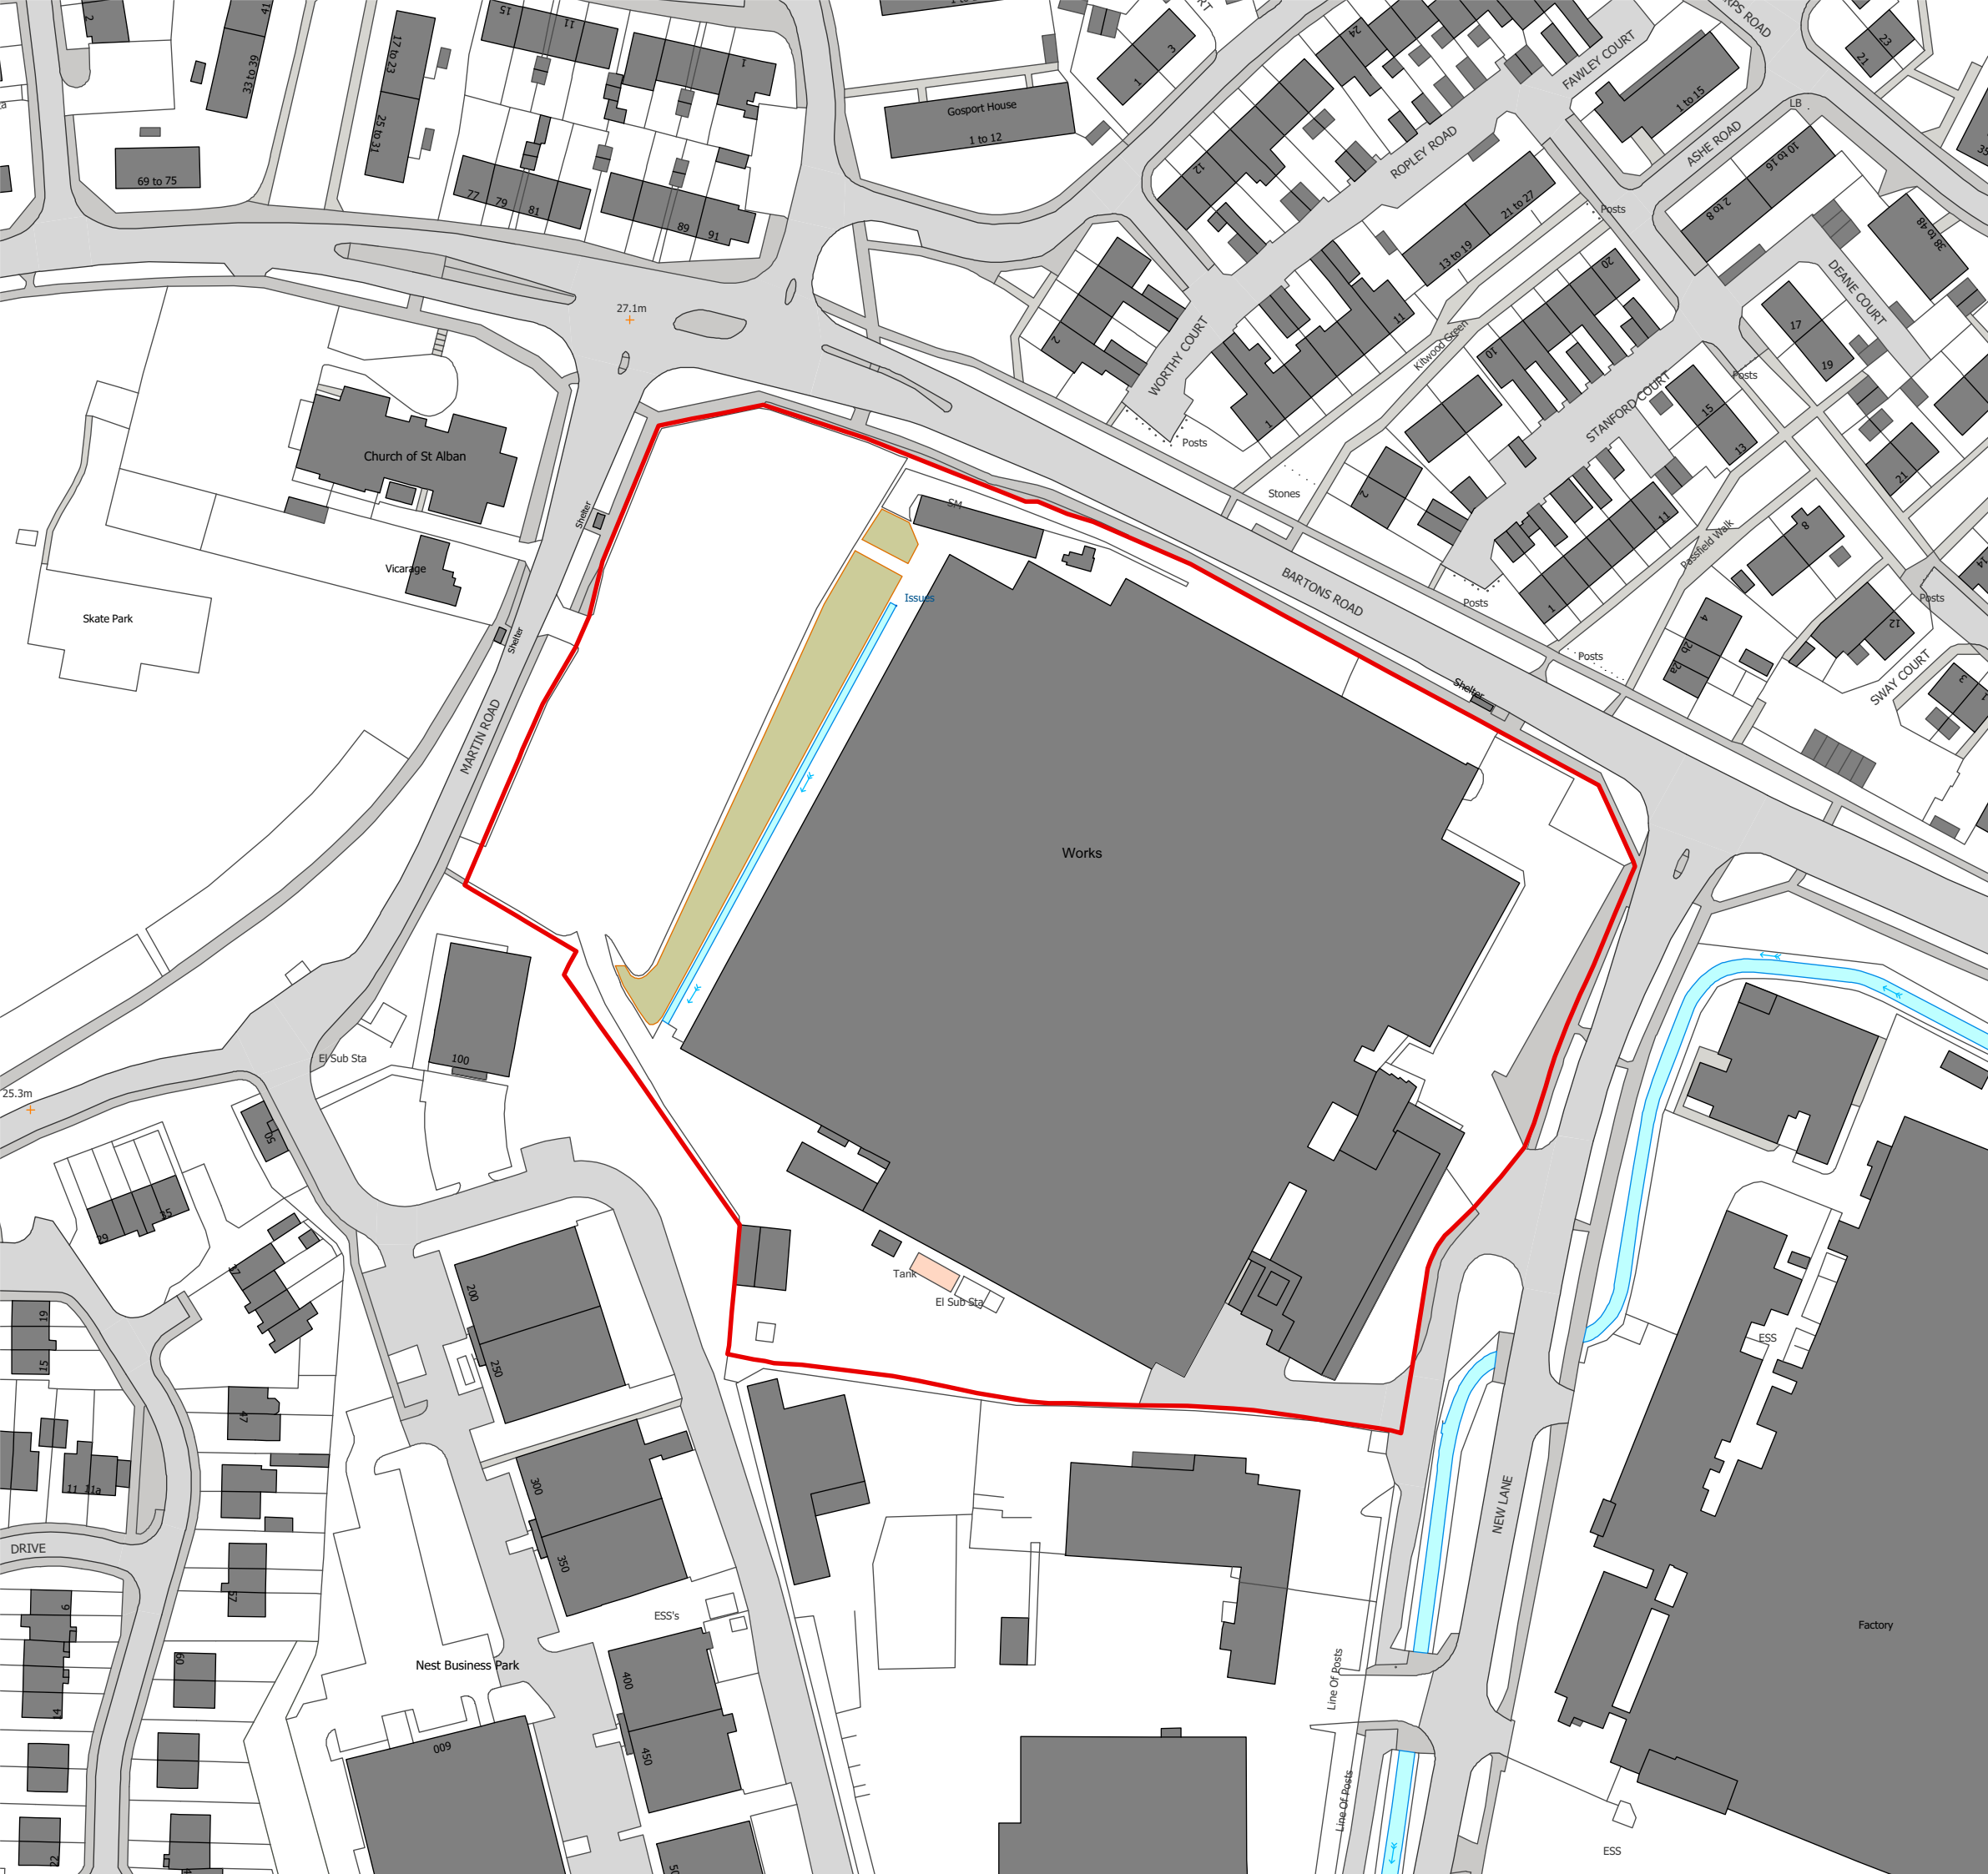

North

A090070-182[ST1]02

Scale 1:1250 @ A3

File: A090070-182[ST1]drf01_v1.vwx

WYG
Floor 5, Longcross Court, 47 Newport Road, Cardiff, CF24 0AD
Tel: (+44) 029 2082 9200 Fax: (+44) 029 2039 5965
Email: info@wyg.com www.wyg.com

© WYG Environment Planning Transport Limited 2017
Based upon the Ordnance Survey map with the permission of
The Controller of Her Majesty's Stationery Office, © Crown copyright.
WYG Environment Planning Transport Limited 2017, licence no: AR 1000 17603