




HAVANT BOROUGH
COUNCIL
17 JUL 2017
RECEIVED

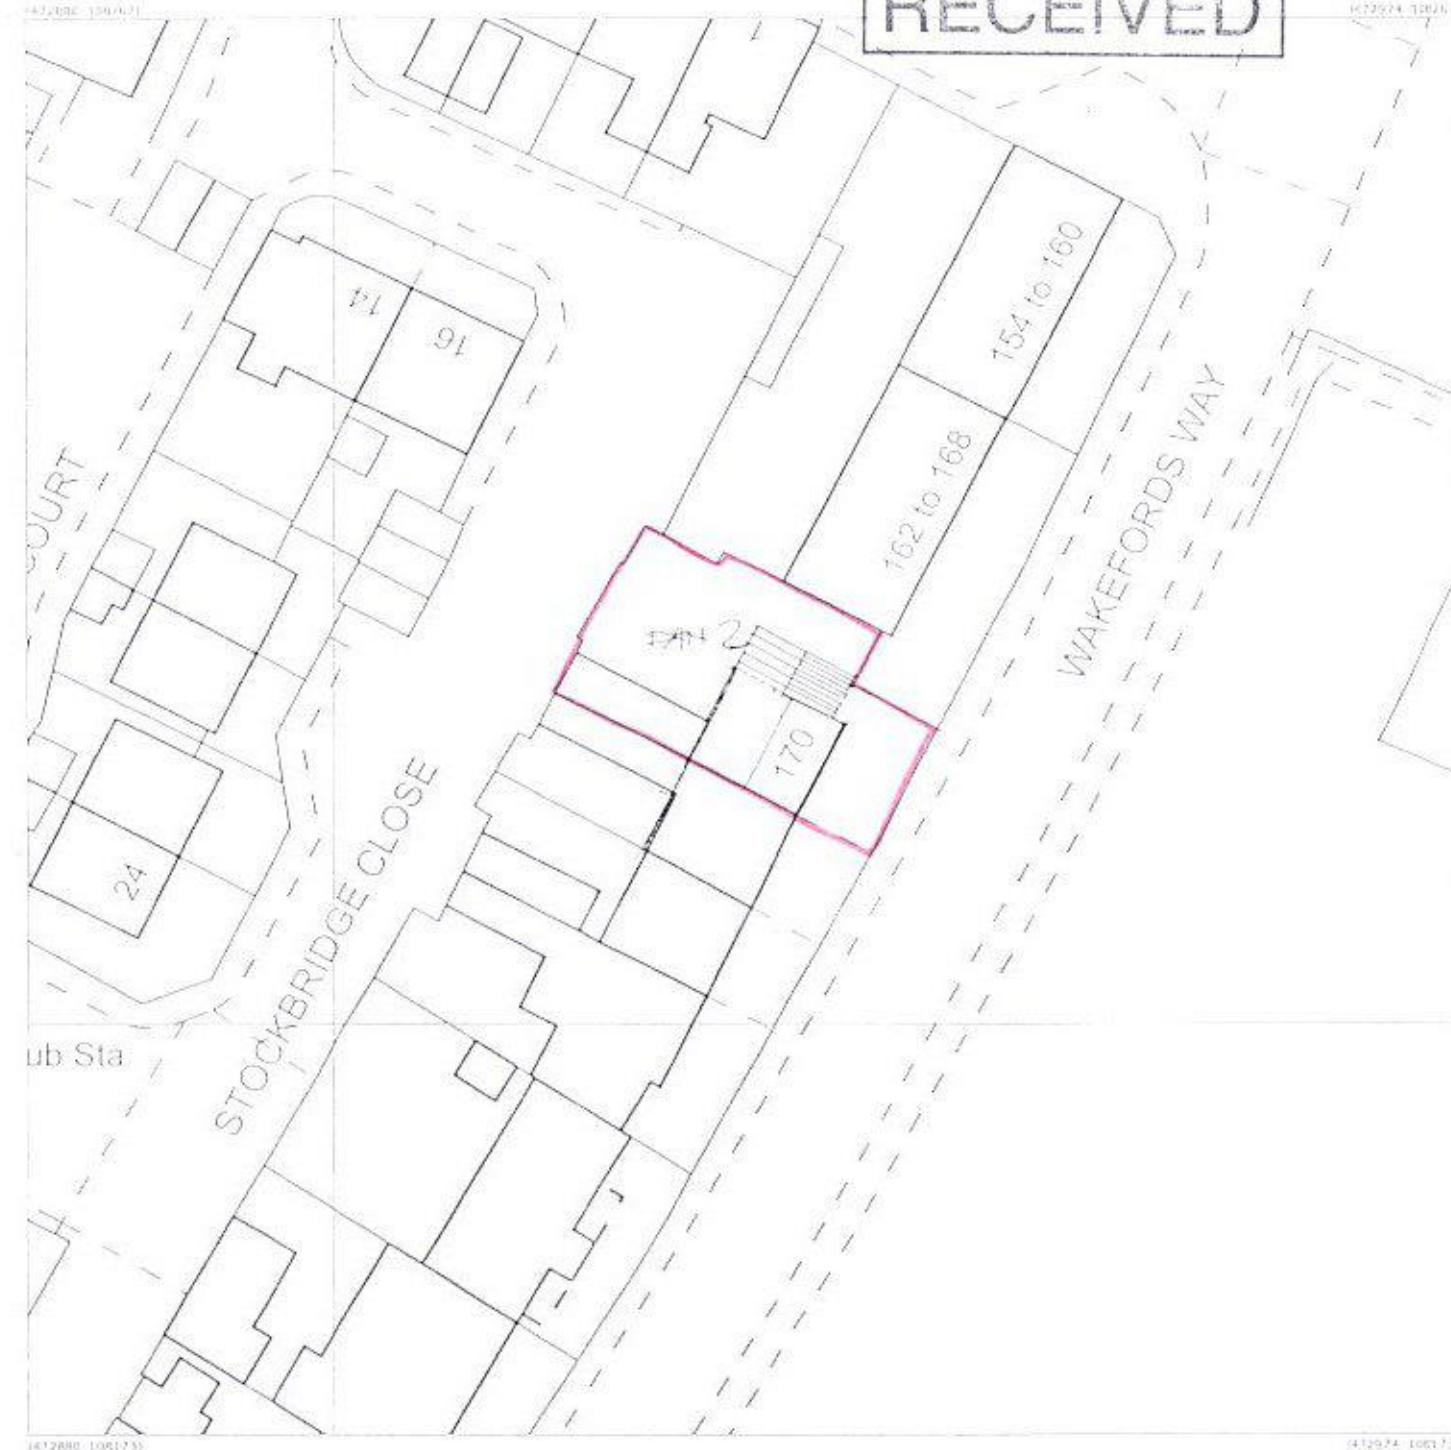

SITE/LOCATION PLAN

**PROPOSED TWO STOREY SIDE ADDITION
170, WAKEFORDS WAY, WEST LEIGH, HANTS
FOR MR & MRS C. PAGE**