


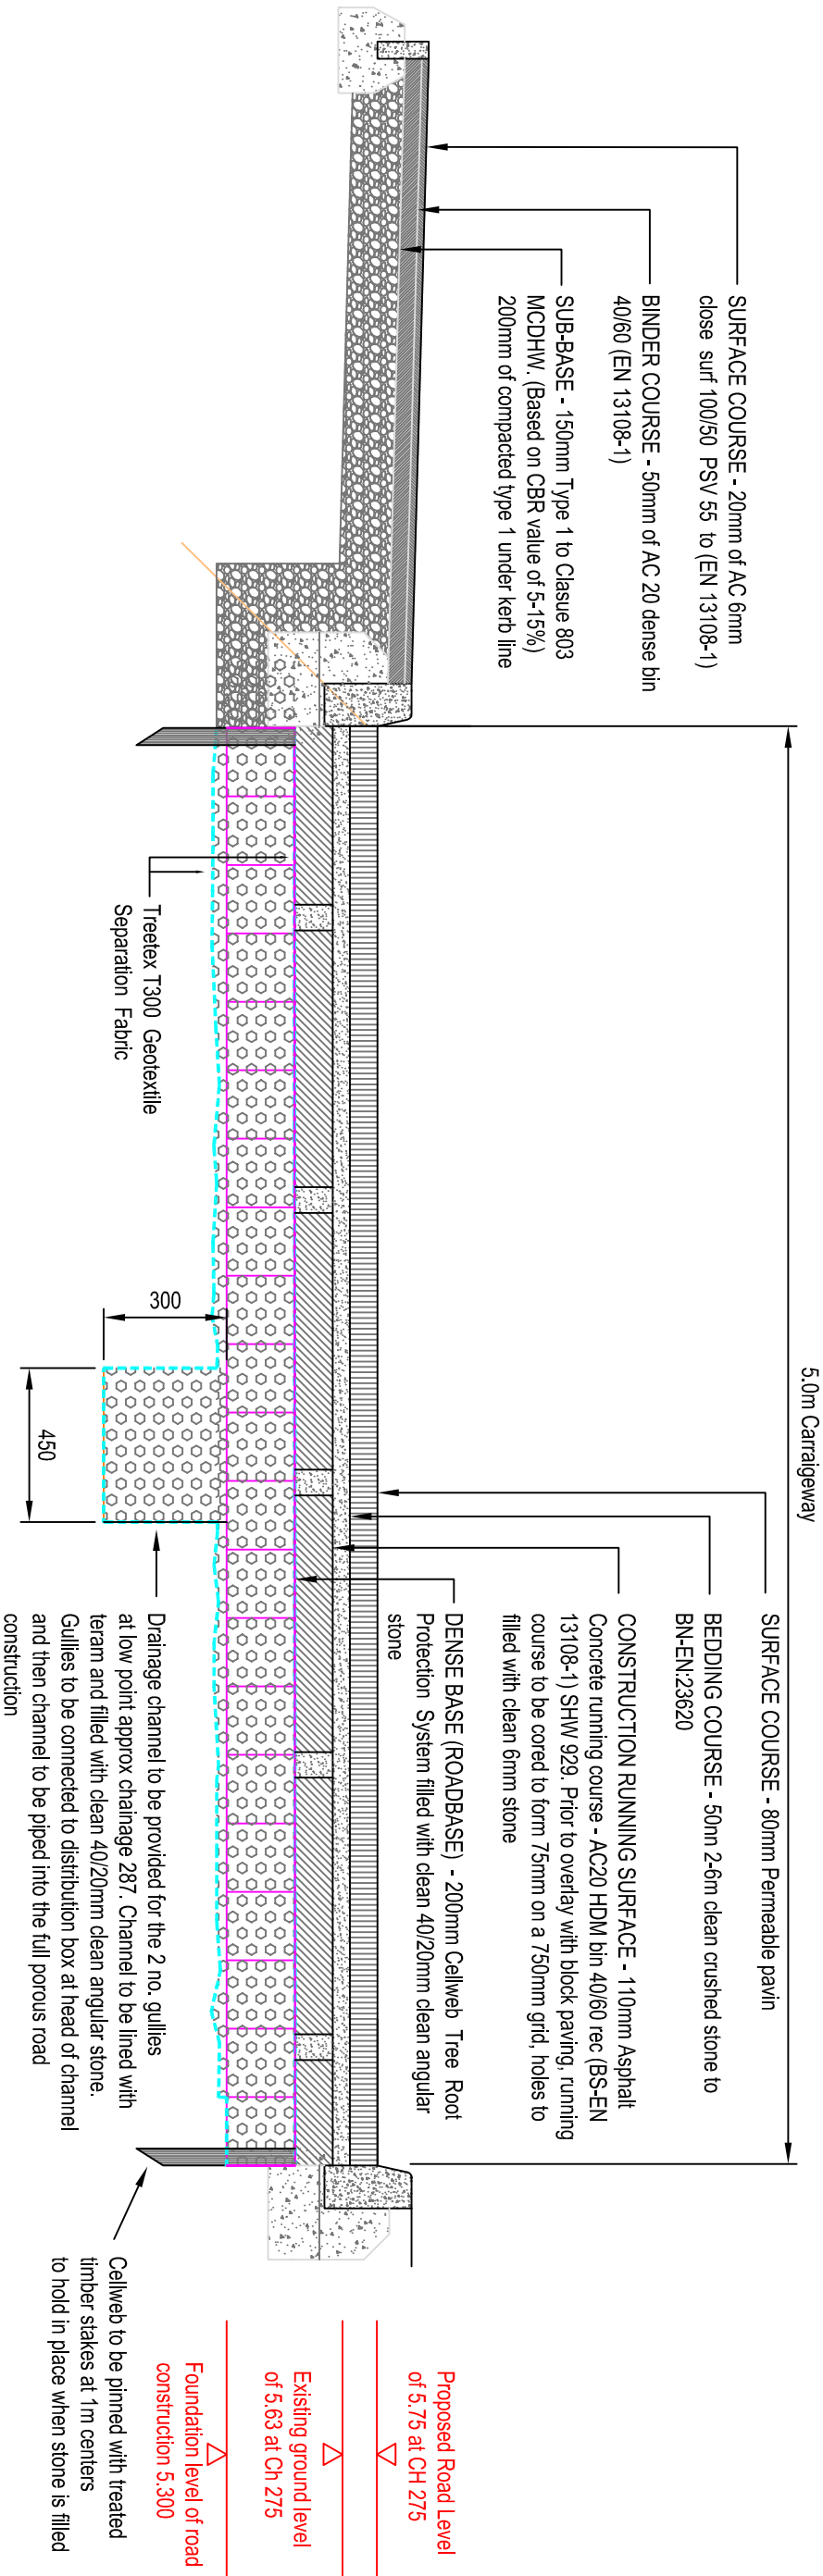

**Bellway**

**Wessex**

Drawing Number

Halwards - Road Construction detail  
through ground protection area  
adjacent to Existing Oak Tree

Paper Size

A3

Scale

1:20

Date

02.10.14