


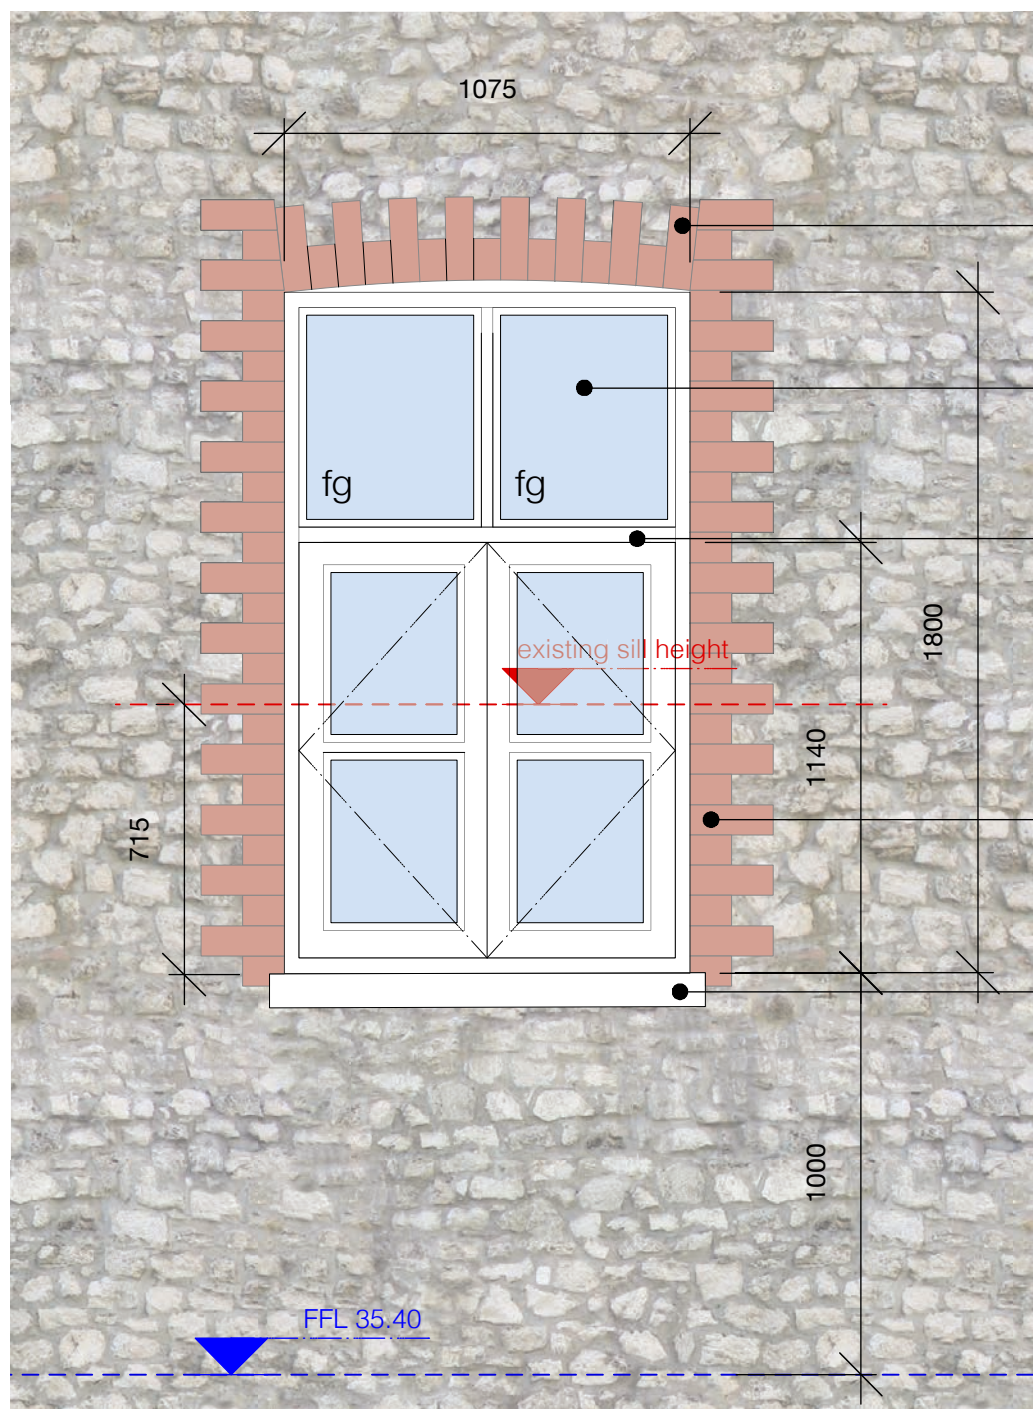

Existing brick flat arch head & window reveal

New high performance pre-finished timber windows into extended opening, set back in reveal (c.100mm) as co.wg.08

Transom line to match xd.04 & wg.08 level adjacent

Brick reveals to match existing - make good flint around extended opening

New timber sill - profile to match existing

New window into extended opening - high performance timber framed doors & windows to later detail, pursuant to planning condition

1:20 ELEVATION

coach house ground floor west elevation - New window into extended opening

Reference - co.wg.09, co.wg.07 & co.wg.06



existing image