


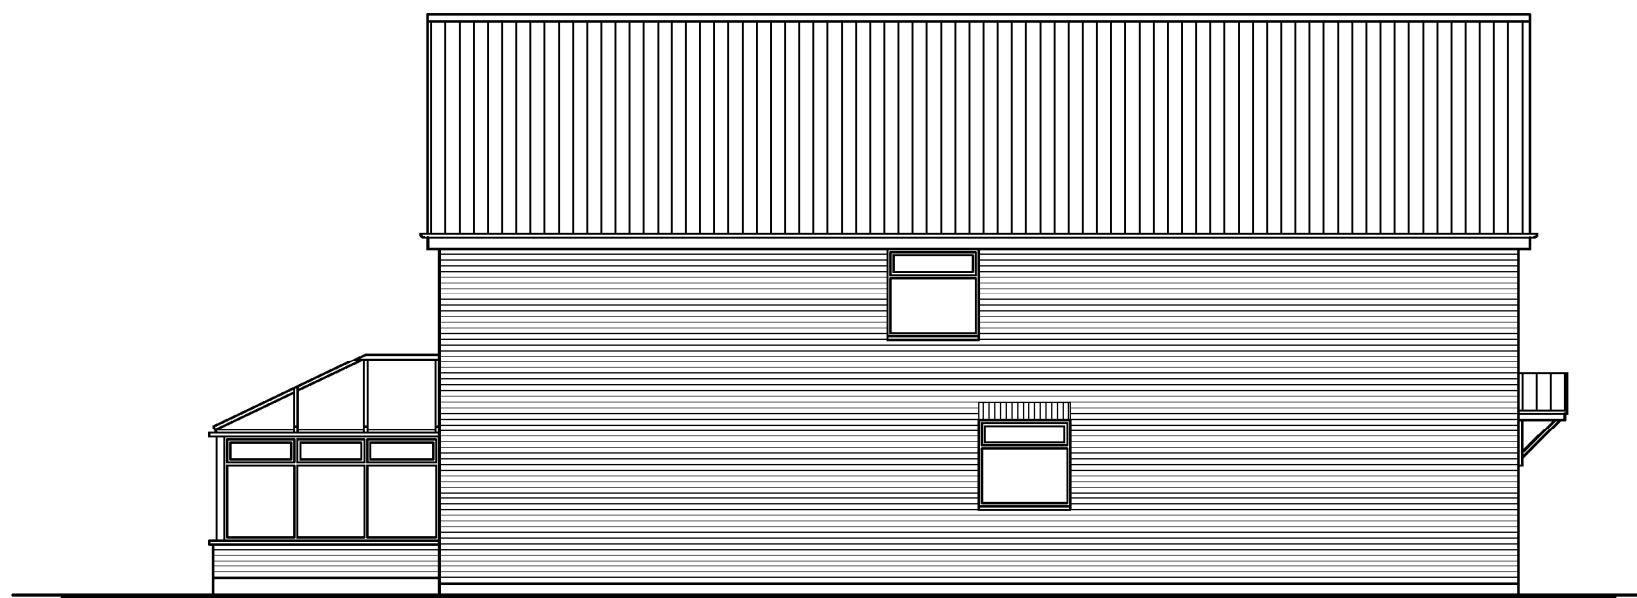

32 Fishery Lane,
Hayling Island,
PO11 9NR

EXISTING
HOUSE
ELEVATIONS

Revisions
A.



Scale A3 = 1:100
Drawn JHL
Date 09/05/17

17045-301⁰

metres

10

20

30

40