


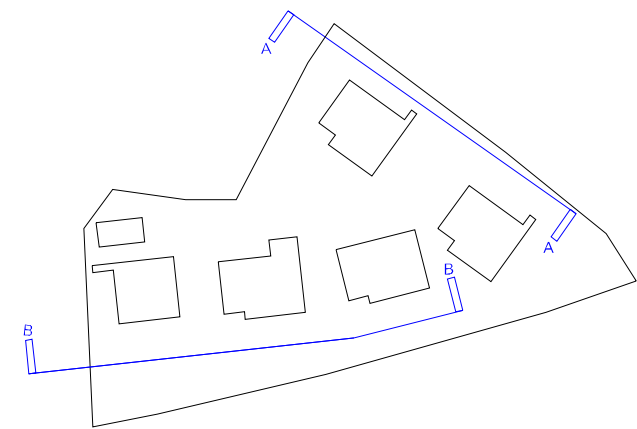

HOUSE 2 ACCESS DRIVE TO HOUSES 3-5 HOUSE 1

ELEVATION AA - MAYLANDS ROAD



HOUSE 5 HOUSE 4 HOUSE 3 HOUSE 2

ELEVATION BB - PORTSDOWN HILL ROAD

Notes

- 1. All drawings, specifications and related documents are the copyright of Studio Pike and shall not be reproduced without the written permission of Studio Pike.
- 2. All drawings shall be read in conjunction with the Bill of Materials and the Schedule of Works.
- 3. All drawings shall be read in conjunction with the Bill of Materials and the Schedule of Works.
- 4. All drawings shall be read in conjunction with the Bill of Materials and the Schedule of Works.

Revisions

Client PRESTON CARVALHO	
Project 1 MAYLANDS ROAD	
Drawing title PROPOSED ELEVATIONS	
Drawing no. 1603_PL111	Date JULY 2017
Scale 1:100 @ A1	Status FOR PLANNING