


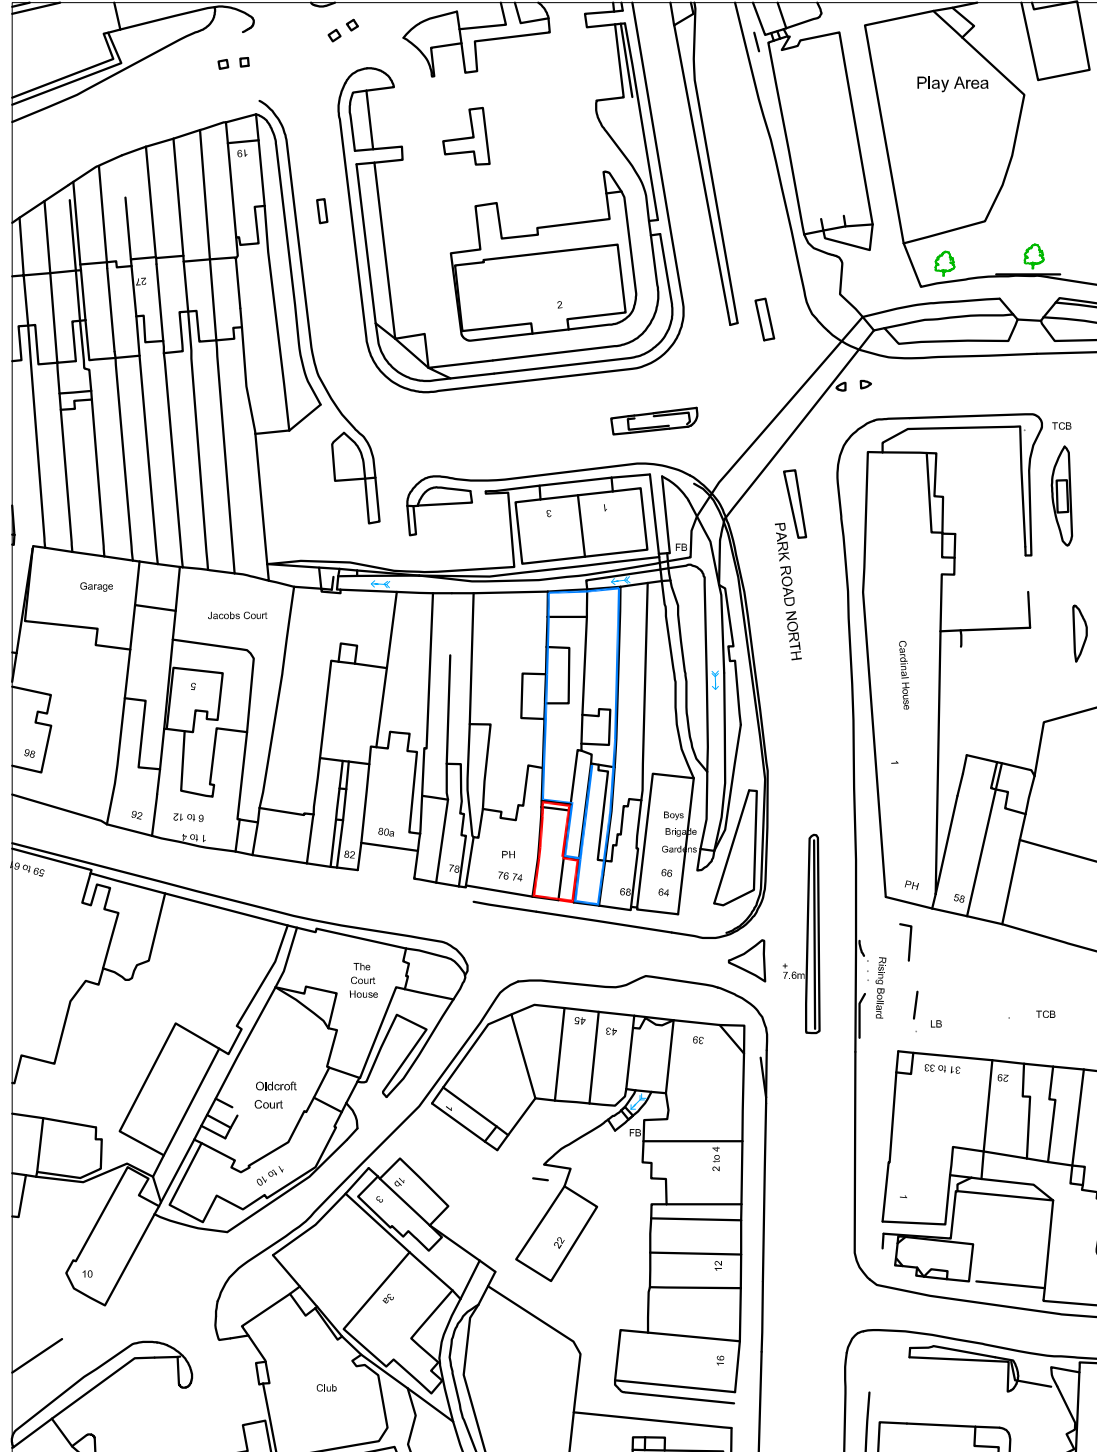

m	10	20	30	40
---	----	----	----	----

SITE PLANS


Revisions

A. Site visit revisions. 19/12/16


B.

C.

D.

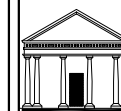

The Old Brewery,
15E South Street, Havant,
Hampshire, PO9 1BU
023 92 474 919
critchleyarchitect@hotmail.com
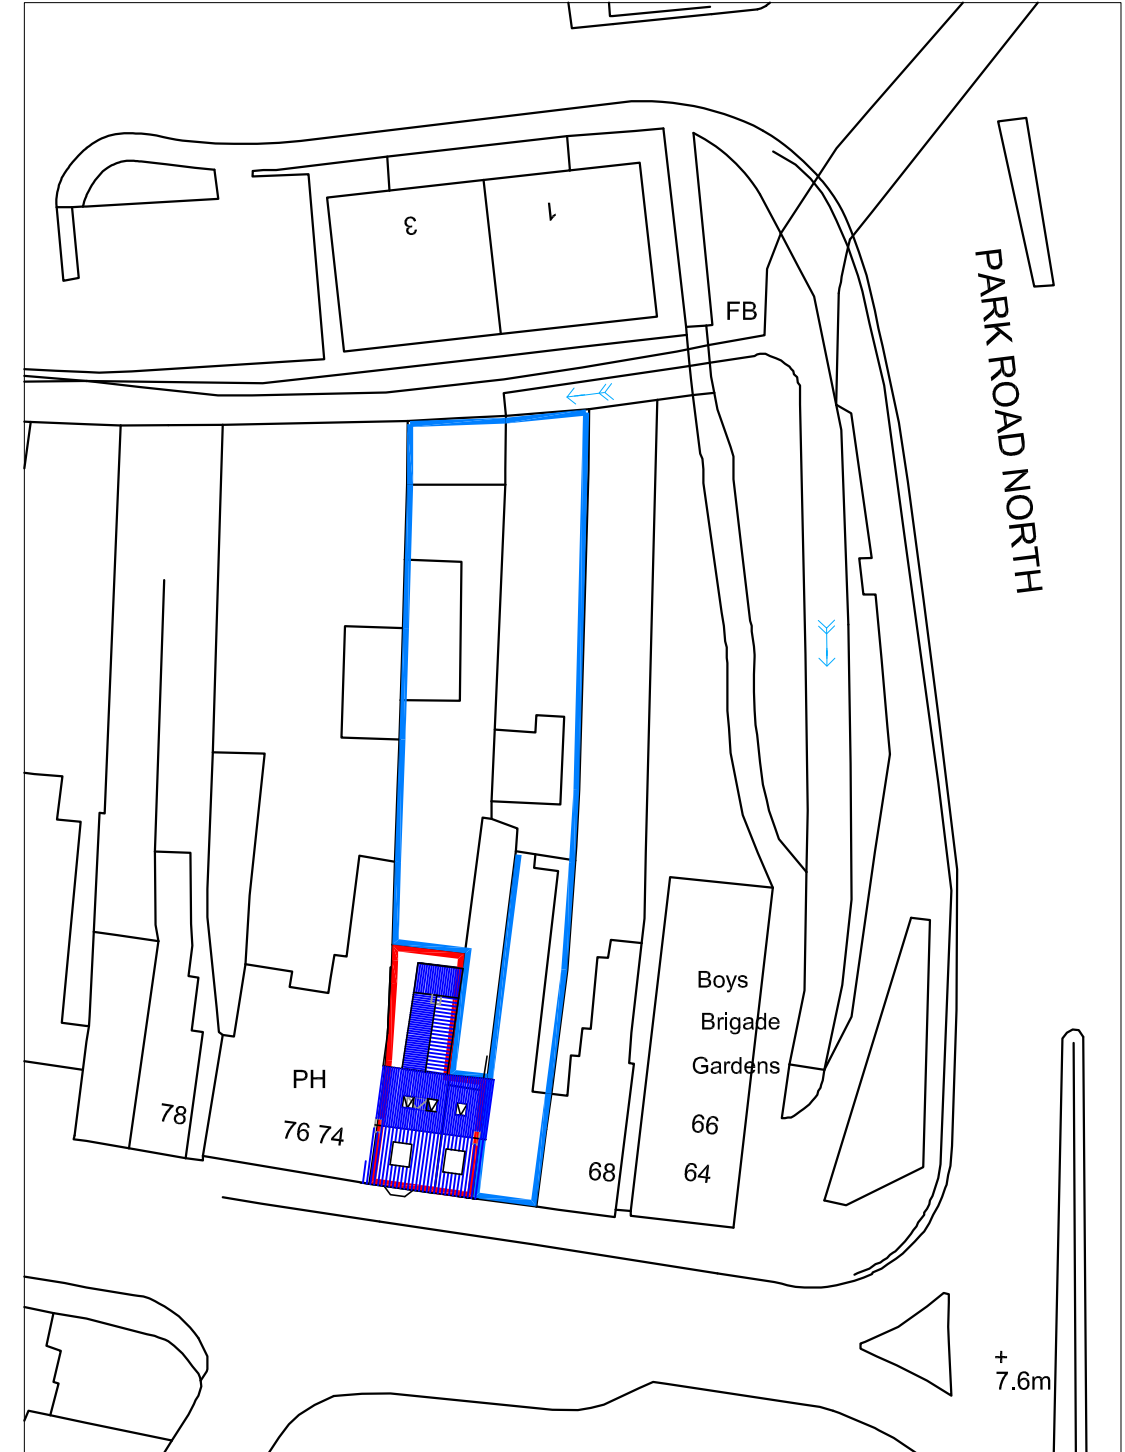
$$16103-111^0$$


BLOCK PLAN 1:500

© Crown Copyright
All rights reserved.
Reproduced by Permission.
Licence No. 100046837