


PROPOSED ALTERATIONS AND ADDITIONS.
26, SEAFRONT ESTATE, HAYLING I. HANTS
FOR MR K. BENHAM.

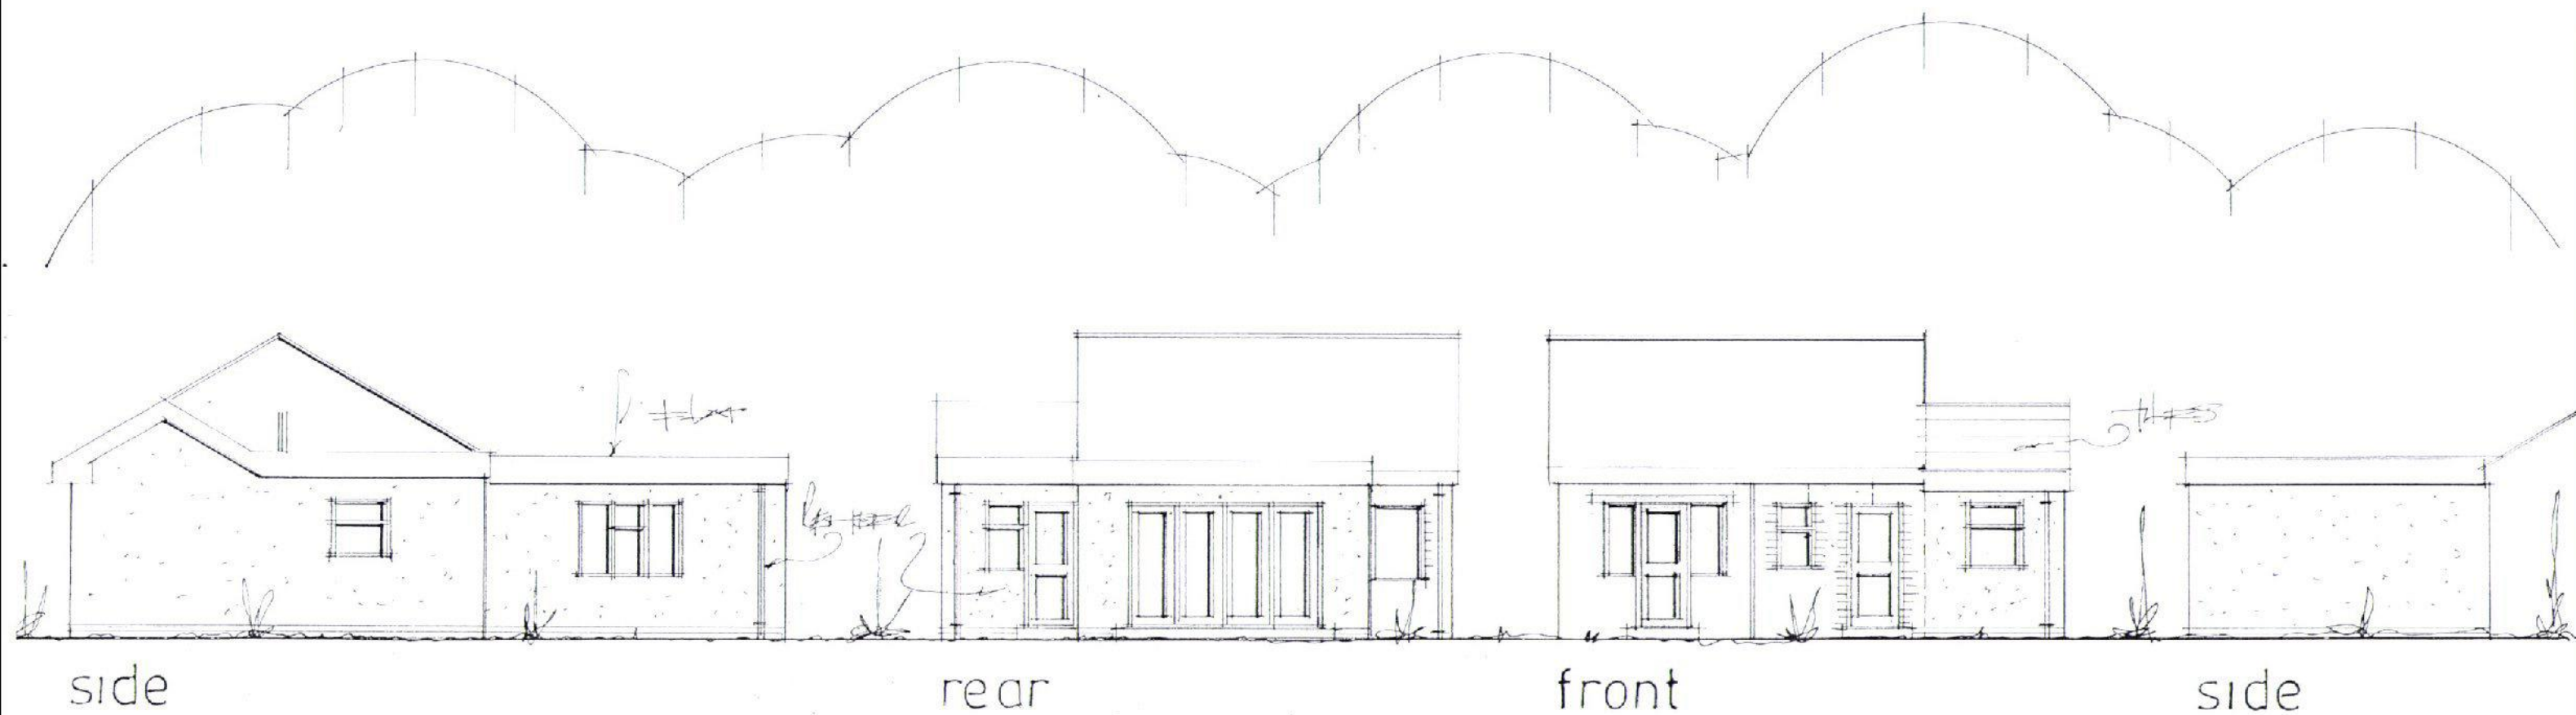

date sept 16
scale 1:100

Proposed Elevations

PETER J. WALKER MRICS
CHARTERED SURVEYOR
182 SEAFRONT, HAYLING ISLAND, HANTS
PO11 9 AN

TEL: 02392467571