PROPOSED TWO STOREY REAR ADDITION.
3, ROOK FARM WAY, HAYLING I. HANTS.
FOR MR R. WINDEBANK.

RECEIVED
30 AUG 2017
HAVANT BOROUGH COUNCIL

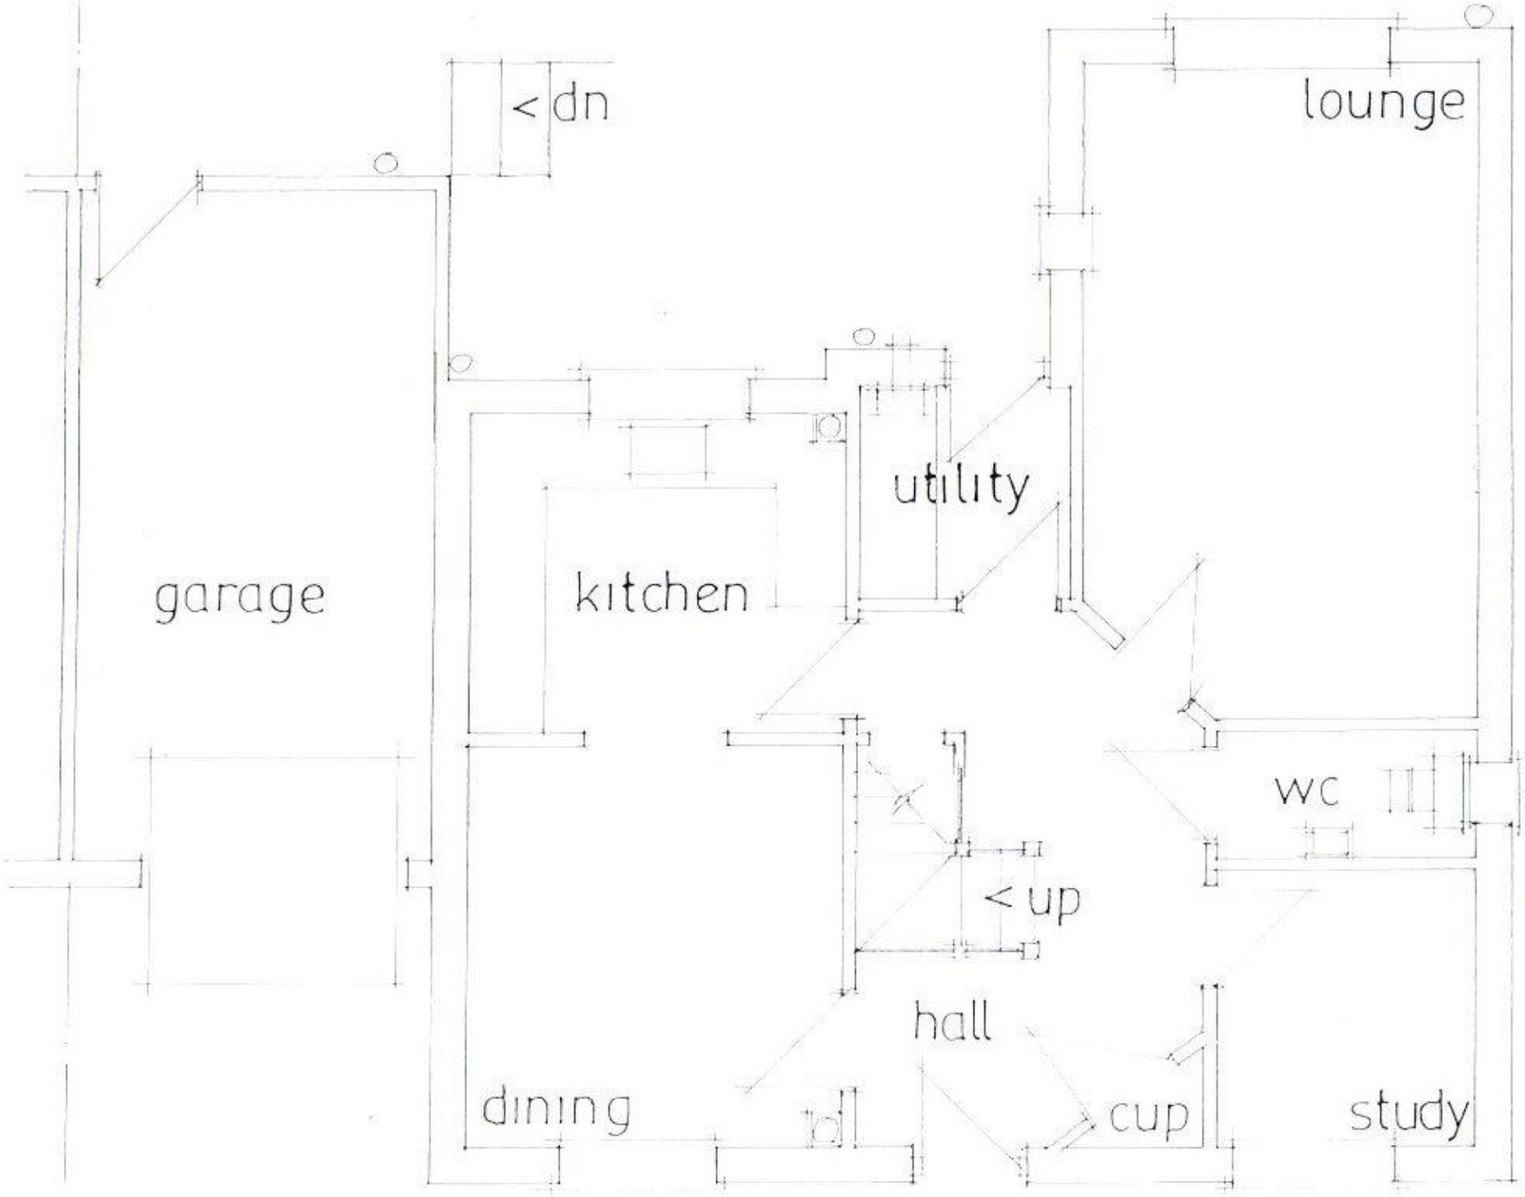

date july 17
scale 1:50

Existing Ground Floor

PETER J. WALKER
ISLAND DESIGN
182 SEAFRONT, HAYLING ISLAND, HANTS
PO11 9AN

TEL: 02392467871