

Light grey fibre cement or metal cladding.

Privacy screen at 2m from deck level to prevent views from terrace

Fascias and copings in powder coated pressed aluminium.

Vertical staggered Timber effect cladding


Flat roofs in single ply polymeric membrane or similar.

Accessible roofs finished in artificial timber decking and/or concrete paving.


Multi-tone facing brick.

Galvanised or micaceous iron oxide finished steel balcony frames with millboard decking and frameless glass balustrading.


----- Pre-app profile of top floor.

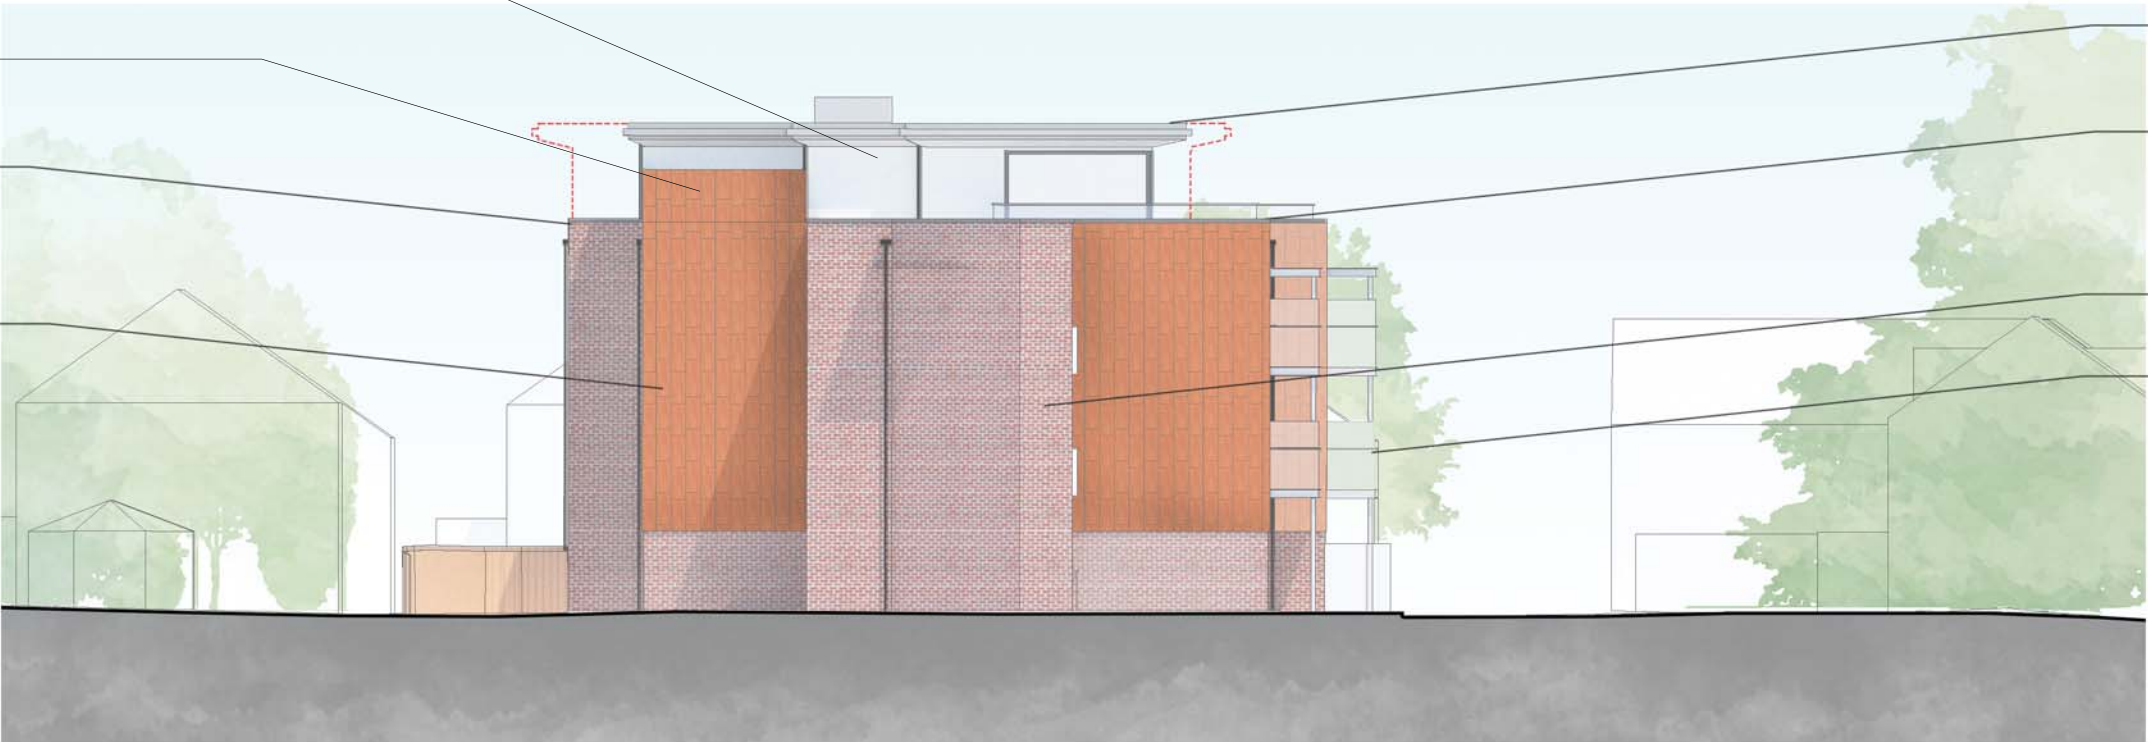

Western Elevation 1:200 @ A3 (trees in front of elevation omitted for clarity)

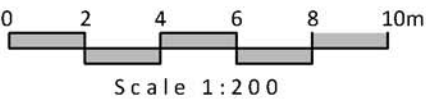

Western Elevation and context 1:500 @ A3 (building profile shown to illustrate stepping of profile)

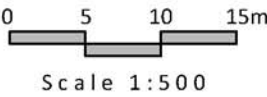

General Notes

Ordnance Survey data received from client on 04.07.2016, drawn by Hampshire County Council in May 2014.

Tree Survey Data drawn by and received from Barrell Tree Consultancy on 03.04.2017.

All dimensions to be confirmed on site. All drawings subject to planning and building regulations consent.

All drawings are subject to Local Authority consent.

The details shown are for design intent purposes only and are subject to further design development with suppliers and sub-contractors.

Do not scale off drawings, if in doubt ask.

C	05.07.17	Mixal cladding changed to composite timber cladding	DM	DE
B	22.05.17	Minor refinements	JH	DE
A	26.04.17	Minor refinements	JH	DE
Rev	Date	Details	Drawn	Checked

Issued for:		Planning	
Project/Client:	Godbey House	Project No:	16054
Dwg No:	P10	Scale:	1:200/1:500 @A3
Perbury Group		Drawn By:	JH
		Date:	20.04.17
		Checked By:	DE
		Date:	20.04.17



27 Glasshouse Studios, Fryern Court Road, Fordingbridge
Hampshire, SP6 1QX T: (01425) 655806/653639
© BrightSpace Architects Ltd. Contractors must work only to agreed dimensions which are to be checked on site.
Registered Office: 17 Northover Rd, Peterborough, Cambridgeshire, PE1 1NU. Registered Number: 0799008