


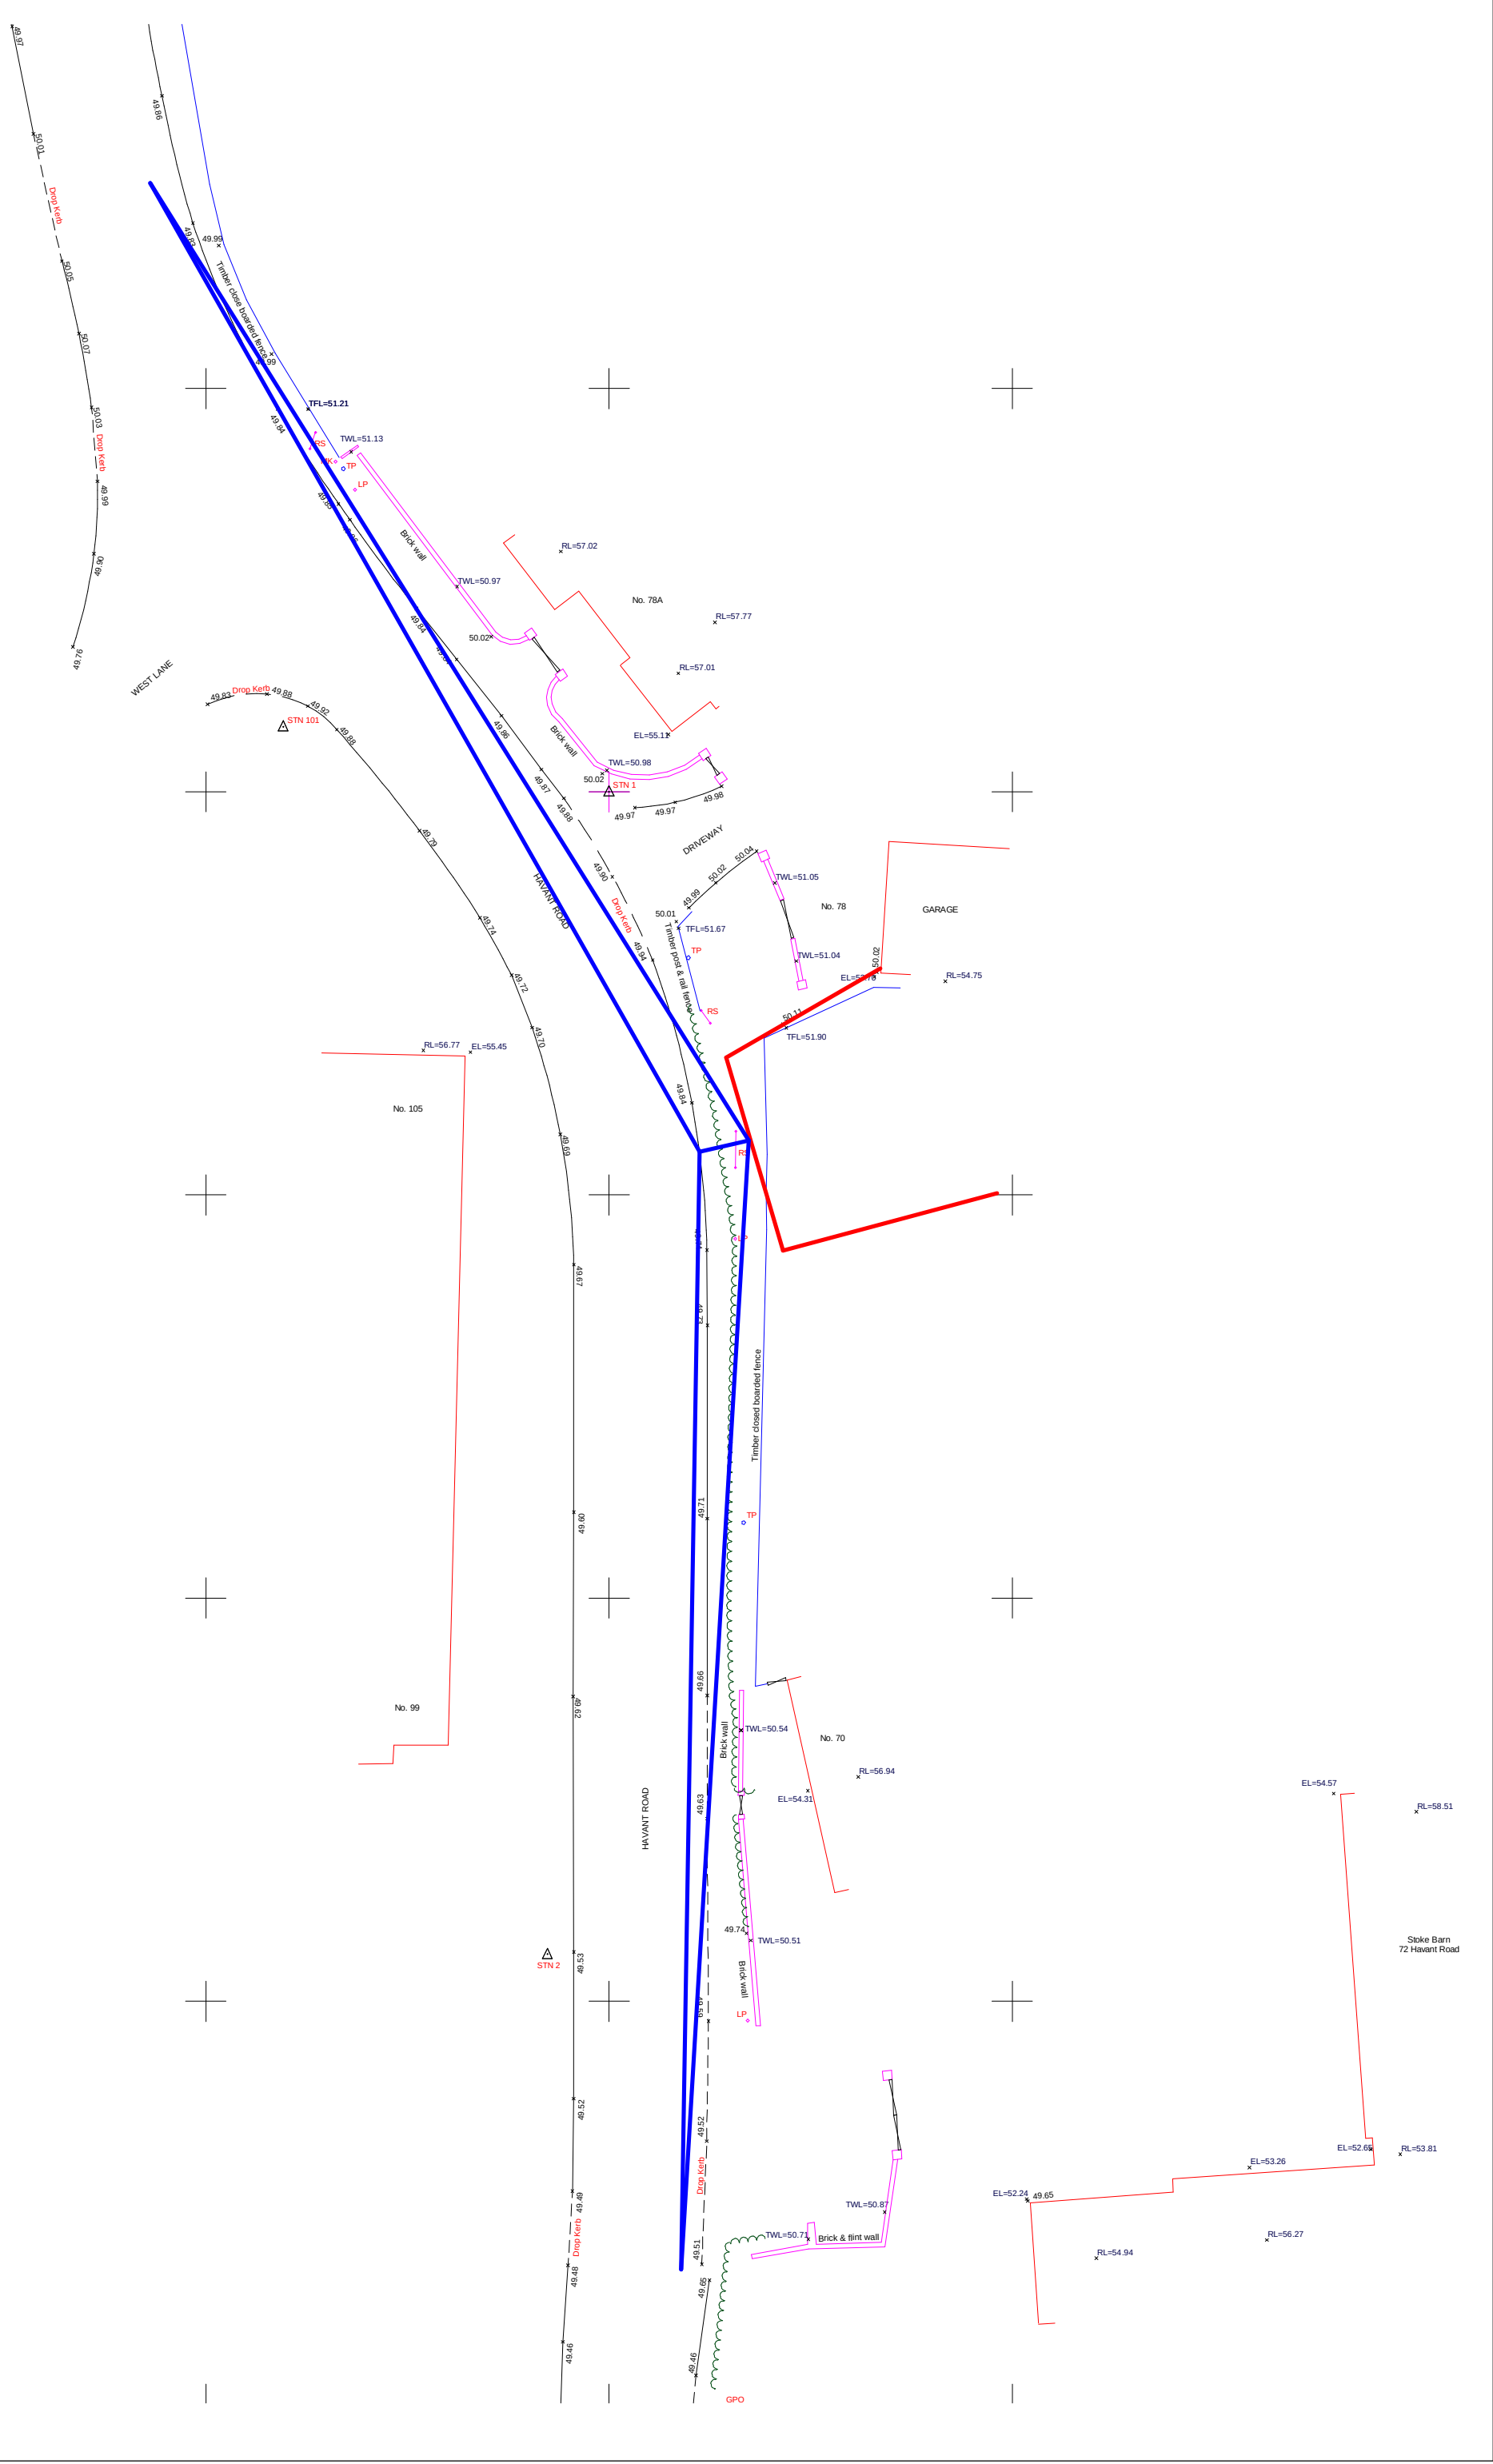

IJ Murray Associates

www.ijma.co.uk

No.	Description	Date

Jeff Mould

70 - 72 Havant Rd

road survey and splays			
Project number		Project Number	
Date		Issue Date	
Drawn by		Author	
Checked by		Checker	
Scale			1 : 300
A112 V2			