


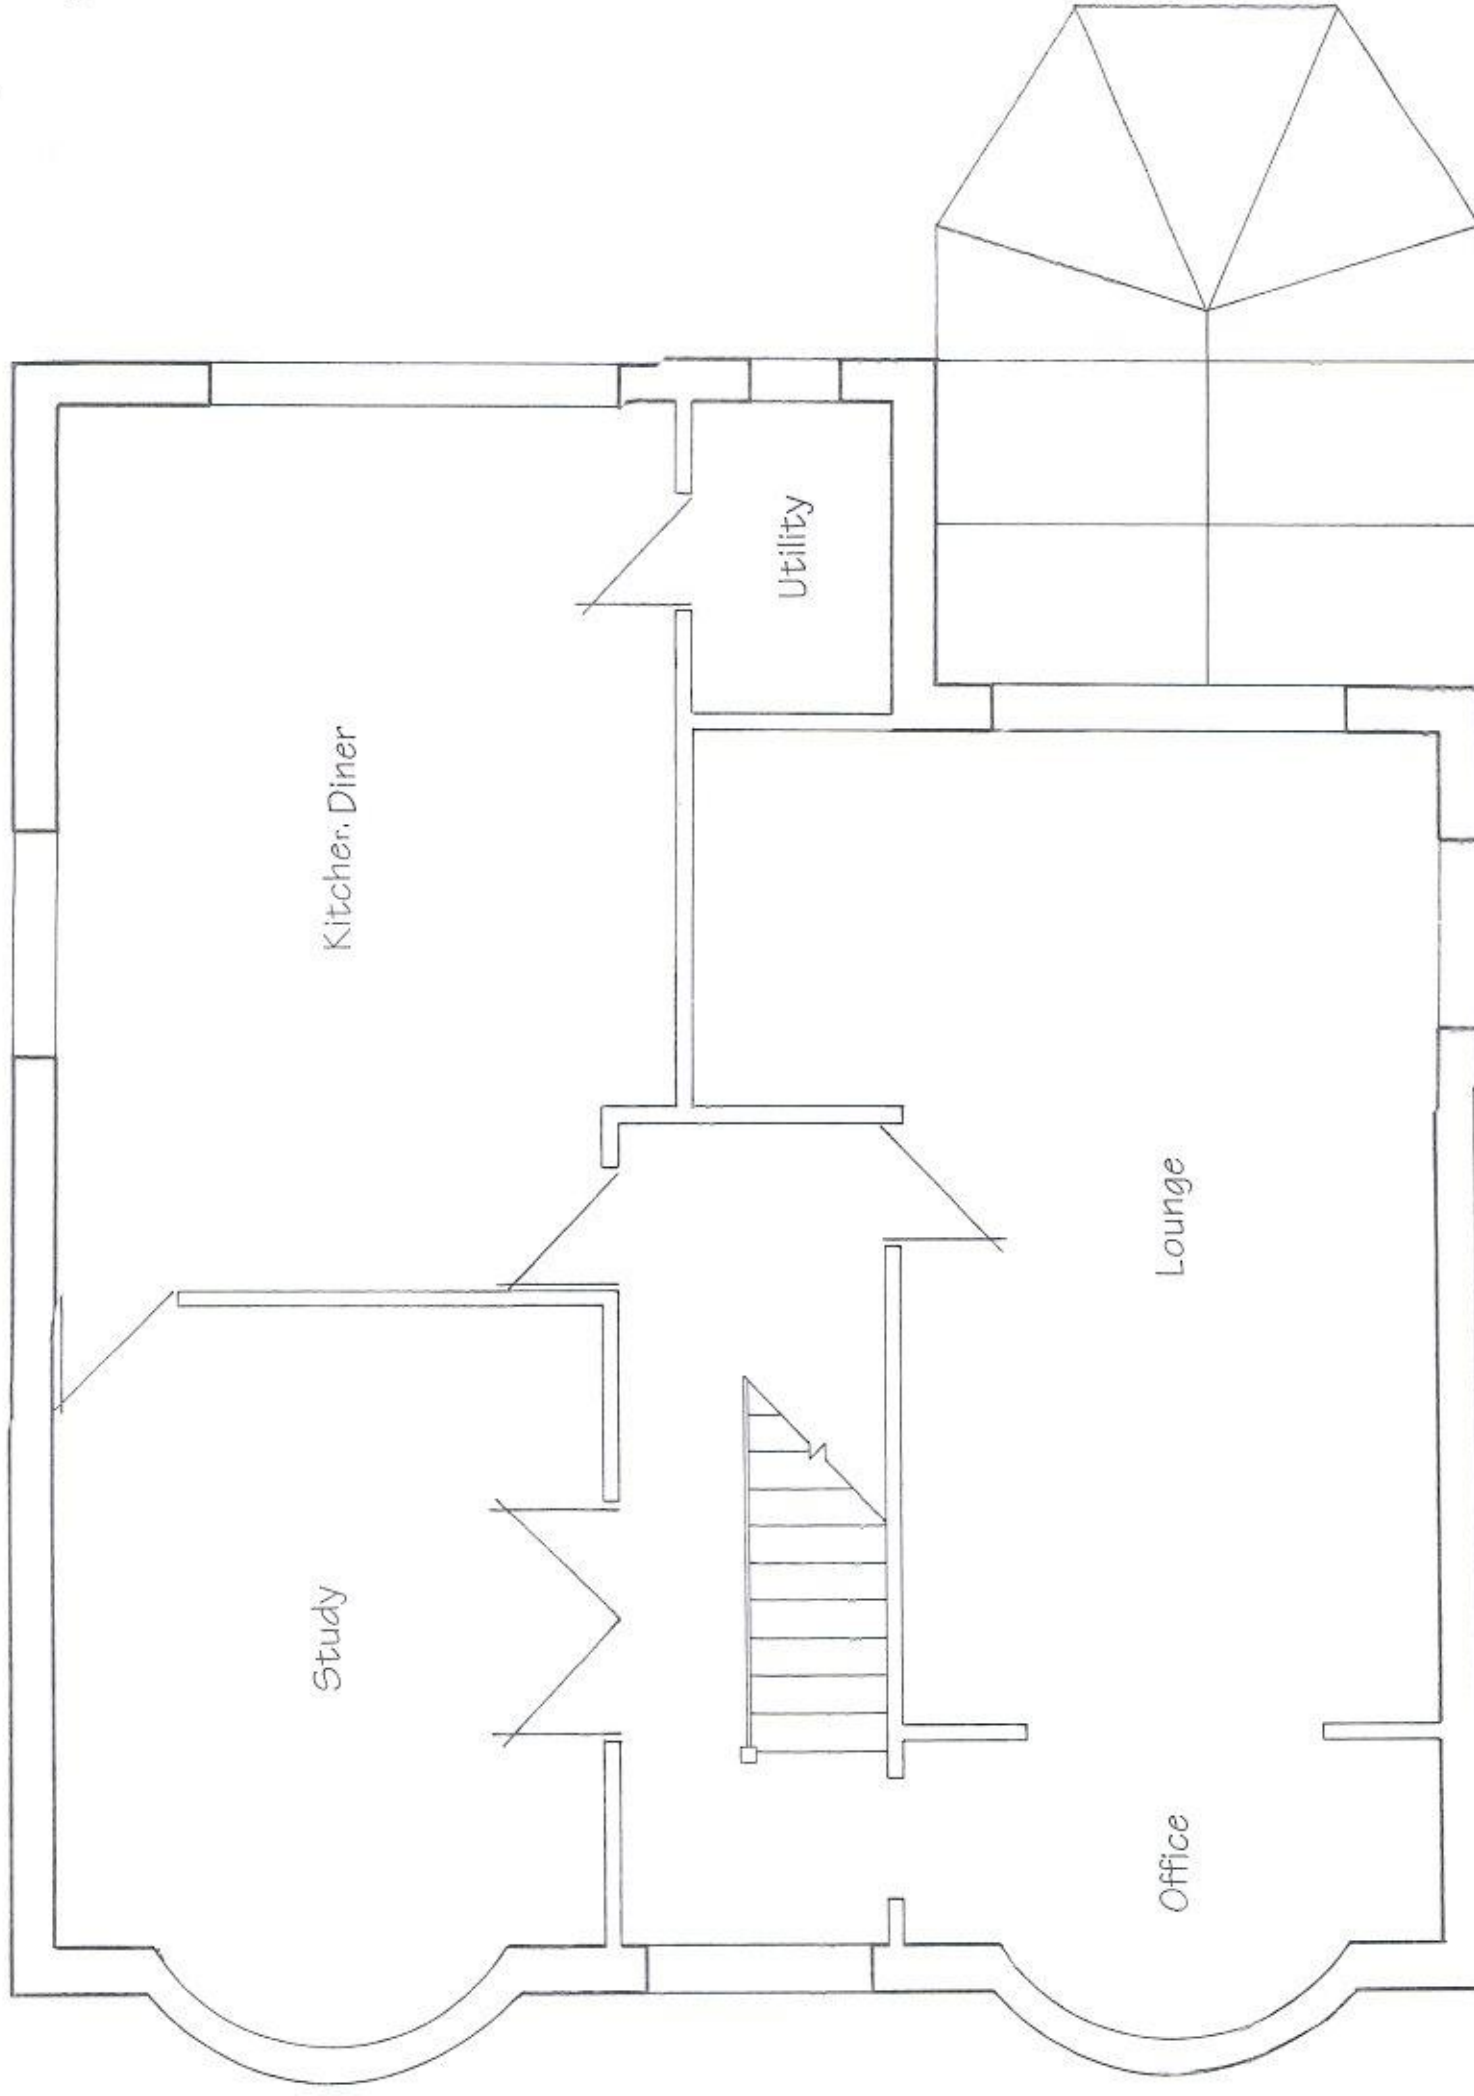

Existing Ground Floor Plan



HAVANT BOROUGH
COUNCIL
14 MAR 2017
RECEIVED

C. H. PLANNING & SALES
112 STUBBINGTON LANE
FAREHAM
HANTS PO14 2PE
01329 661877

Proposed Rear Extension

102 London Road

Waterlooville

P07 5JU

For Mr & Mrs Gilholm

Scale - 1:50 at Page Size A3

Date - January 2017