


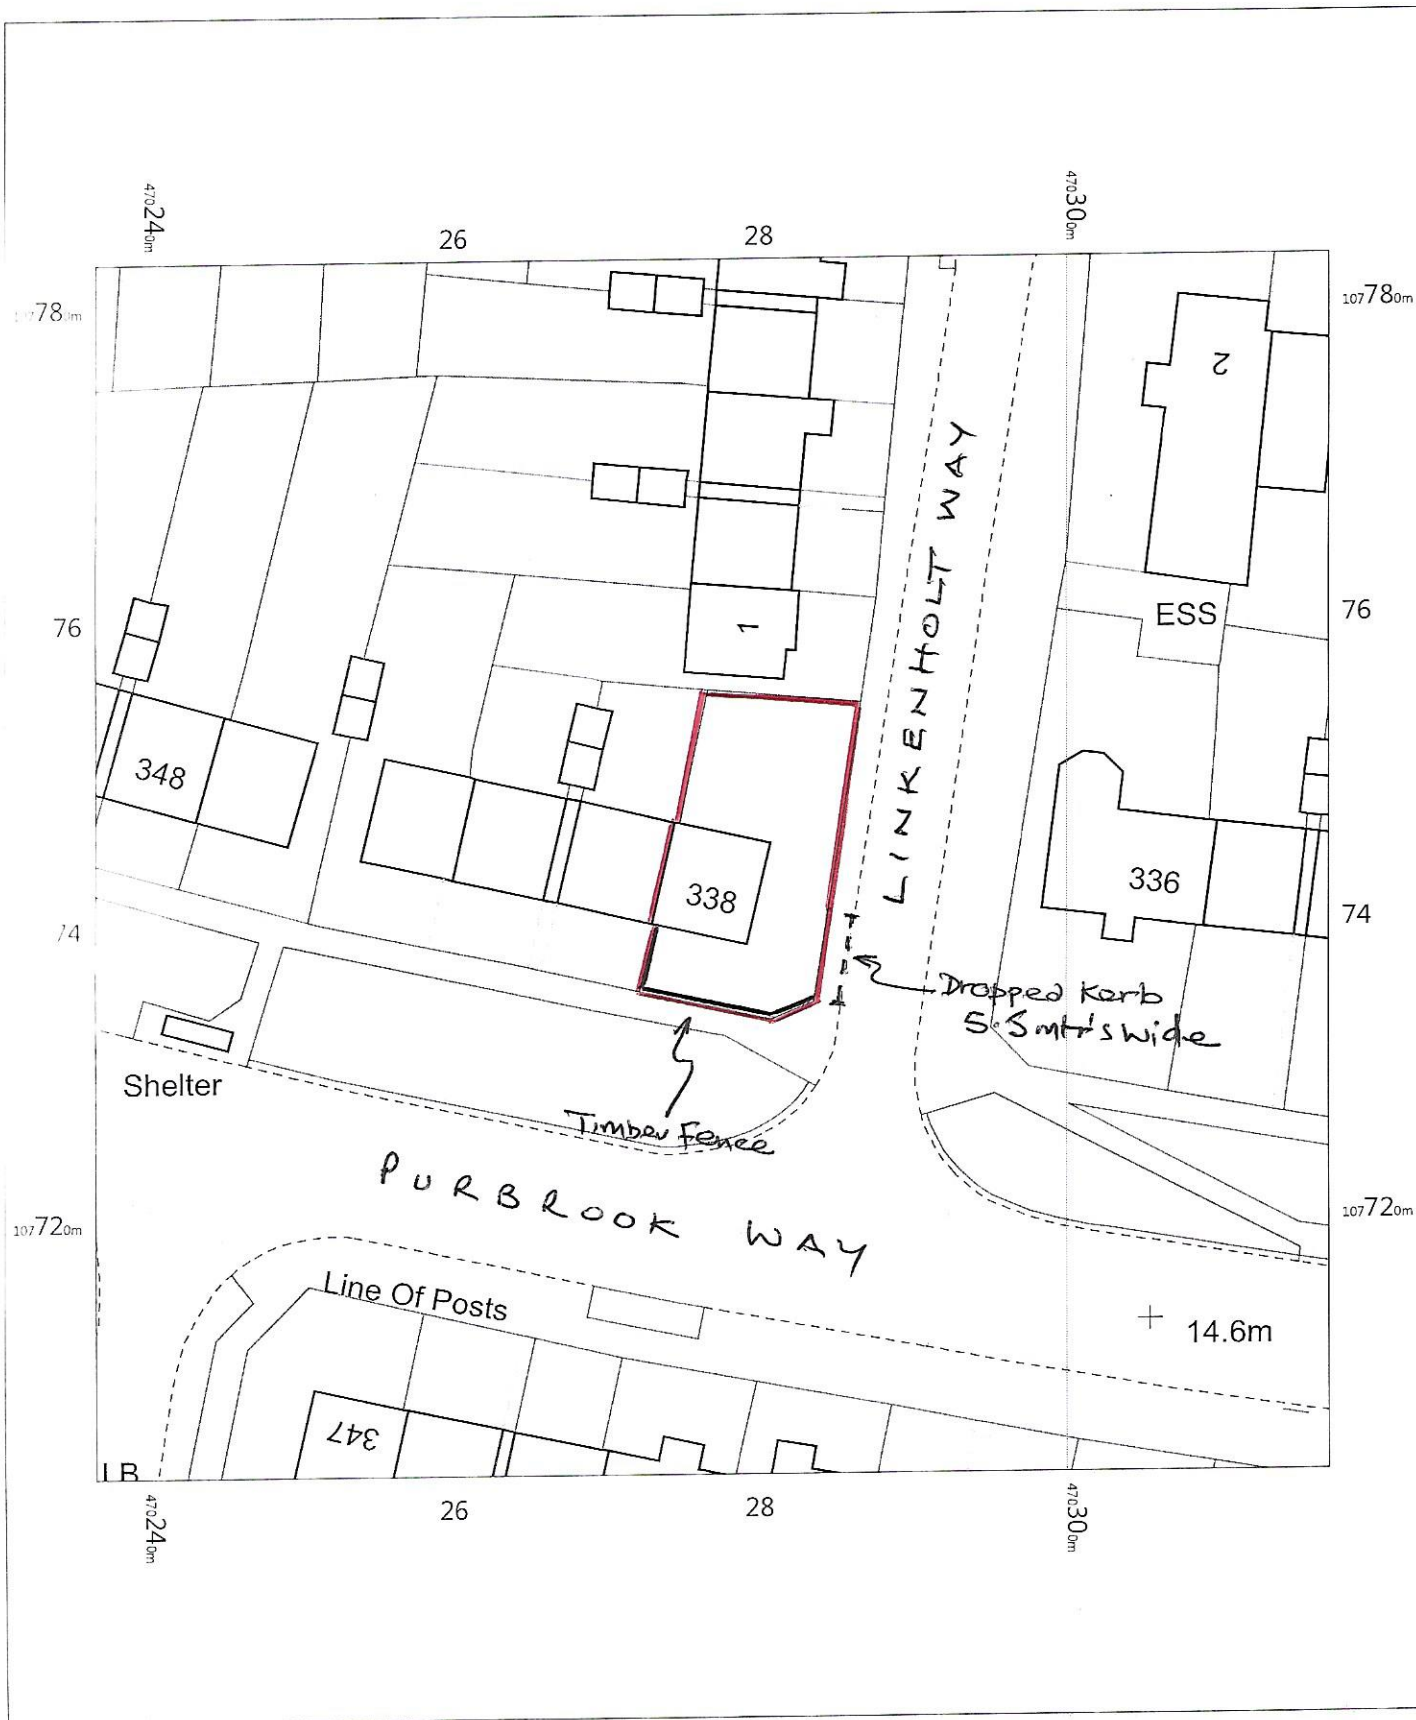

338 PURBROOK WAY
HAVANT
PO9 3SQ

OS MasterMap 1250/2500/10000 scale
Thursday, August 31, 2017, ID: BW1-00651302
www.blackwellmapping.co.uk

1:500 scale print at A4, Centre: 470277 E, 107744 N



BLACKWELL'S
www.blackwellmapping.co.uk