


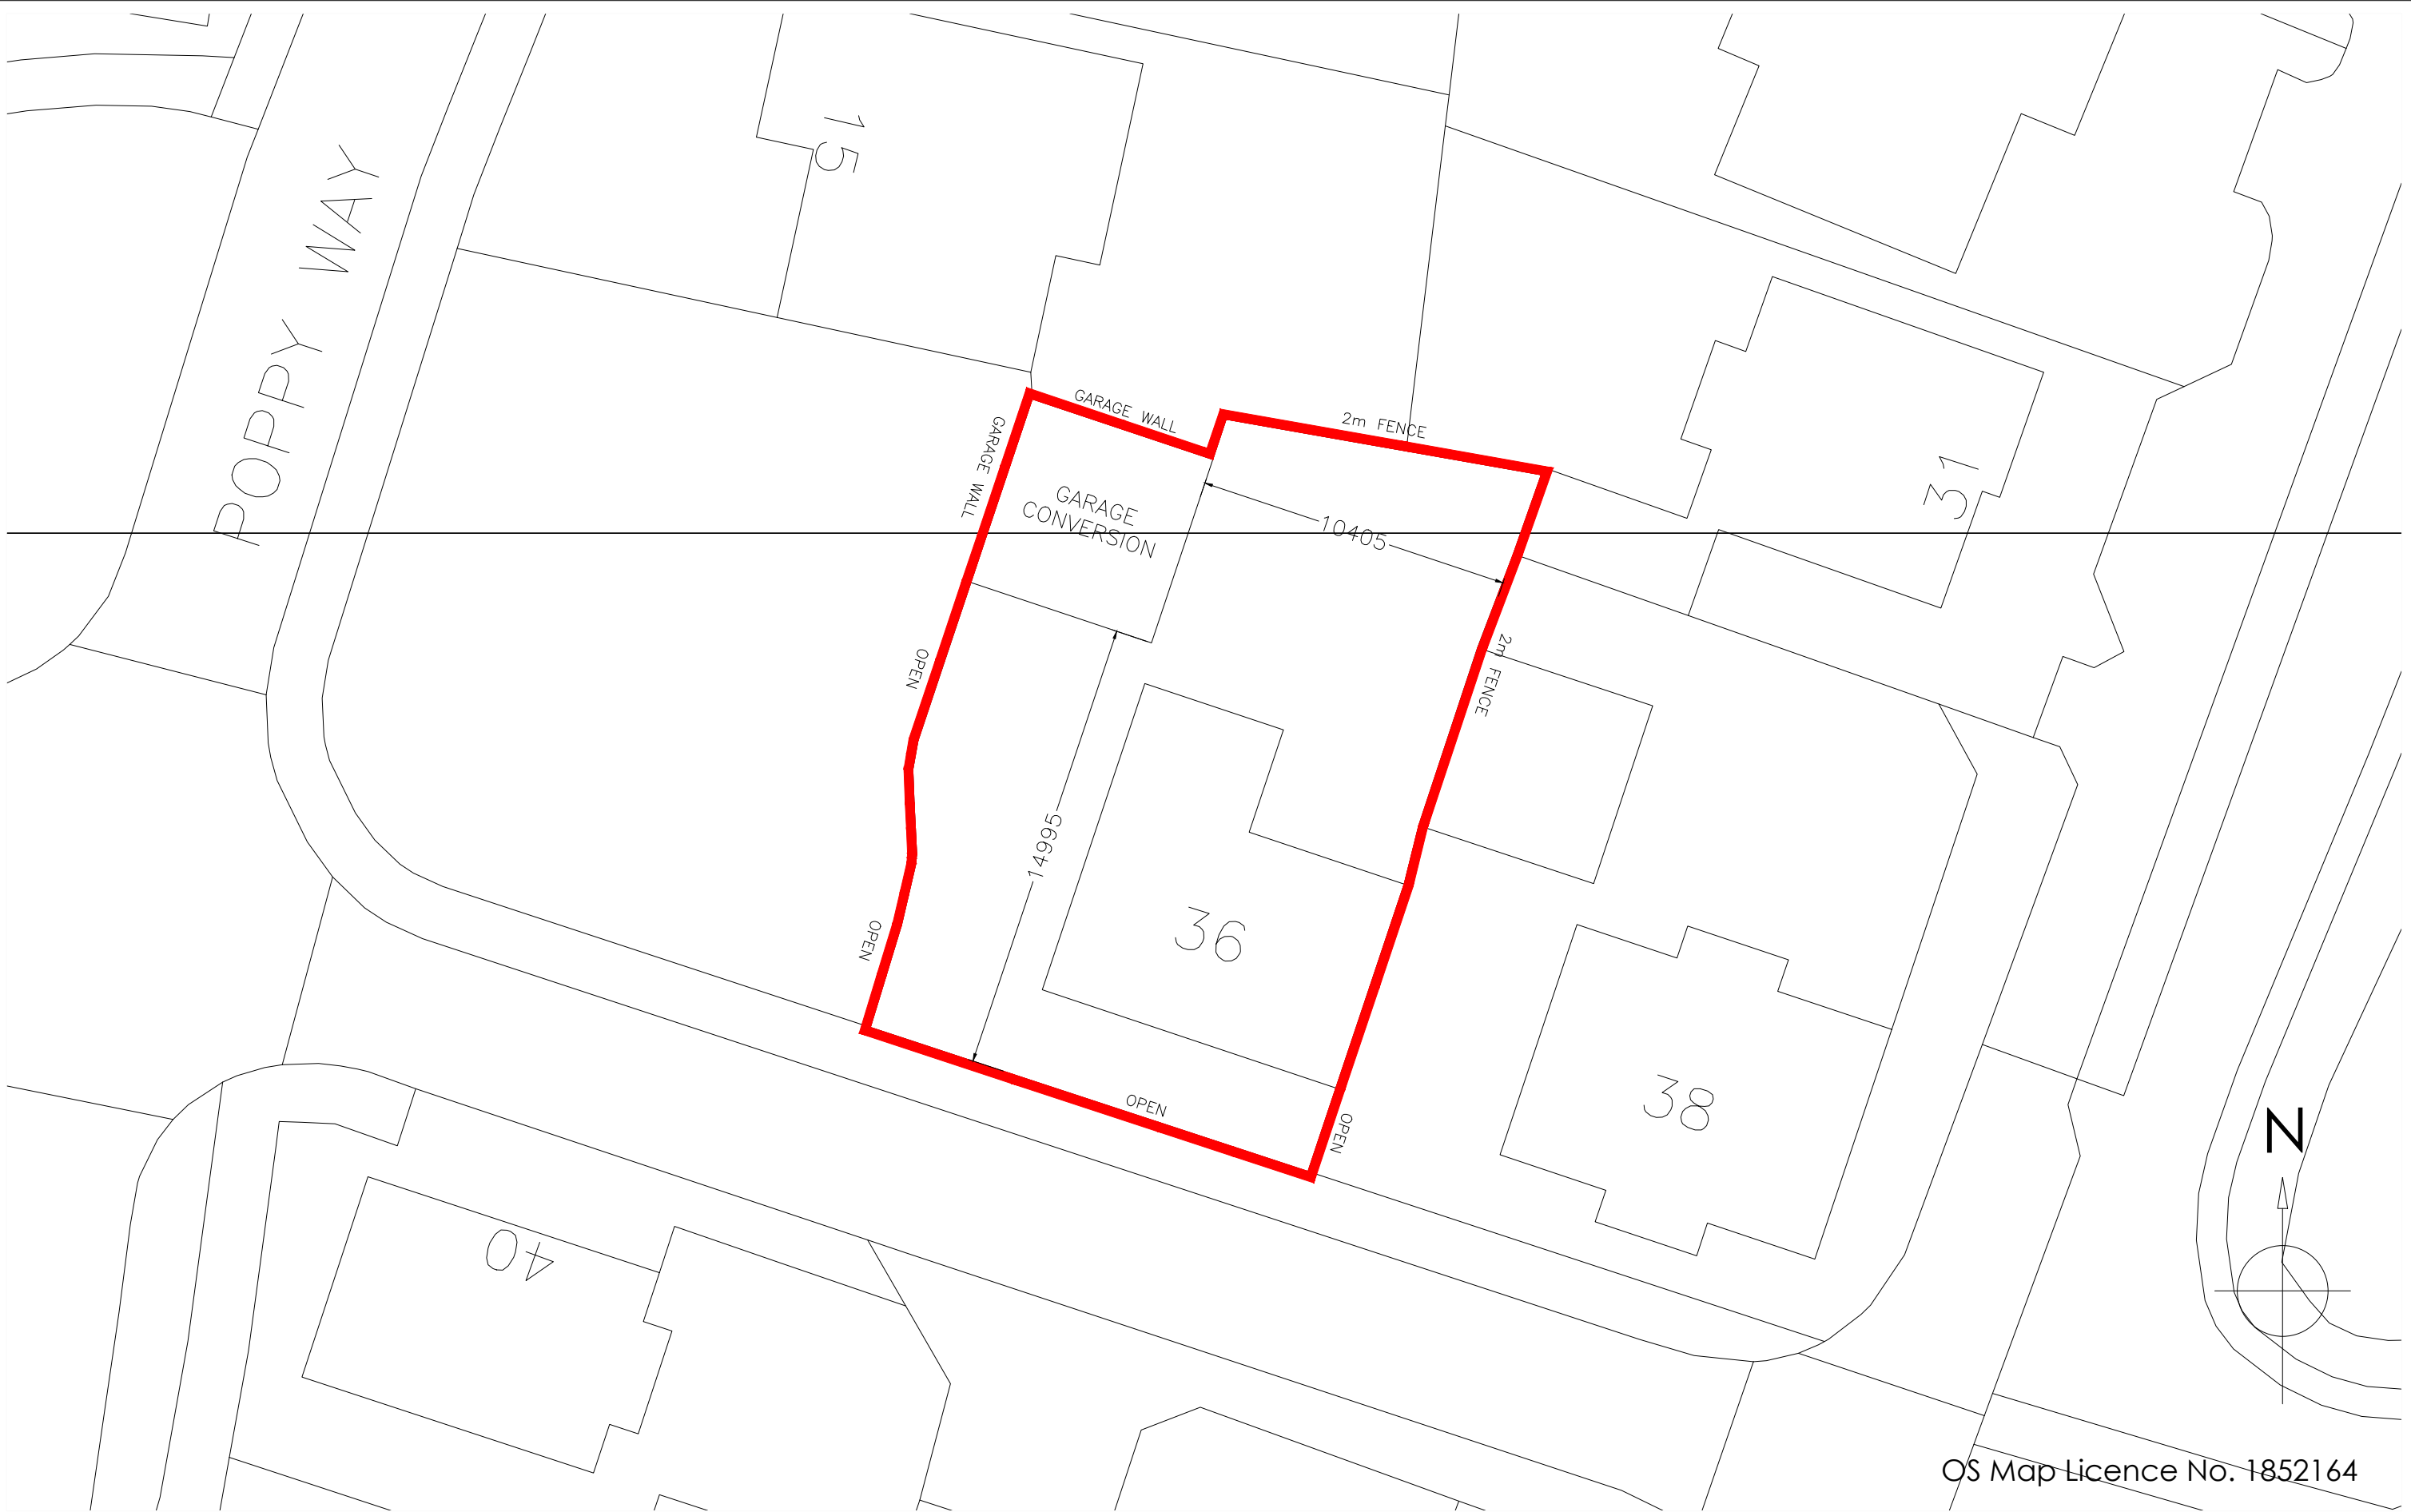


OS Map Licence No. 1852164

Copyright is reserved by GBS Designs and is issued on the condition that it is not copied or disclosed by or to any unauthorised persons without prior consent in writing from GBS Designs.

All dimensions to be checked on site

All structural elements to be specified by a suitably qualified structural engineer.

REV	DESCRIPTION	DRAWN	DATE
-	Initial design	GBS	20.06.17
A	Window widened and door changed	GBS	27.06.17

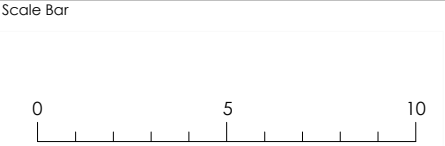

Drawing Ref GREEN 06	Drawing Title
Scale at A1 N/A	Scale at A3 1:200
Date 20 JUNE 2017	
Drawn by GBS	

36 Fifth Avenue
Havant
Hampshire
PO9 2PL

gbs designs
CAD - ARCHITECTURE - DESIGN

6 Shillinglee Waterlooville
Hampshire PO7 5RW
Tel 023 9225 8315
www.gbsimages.co.uk