


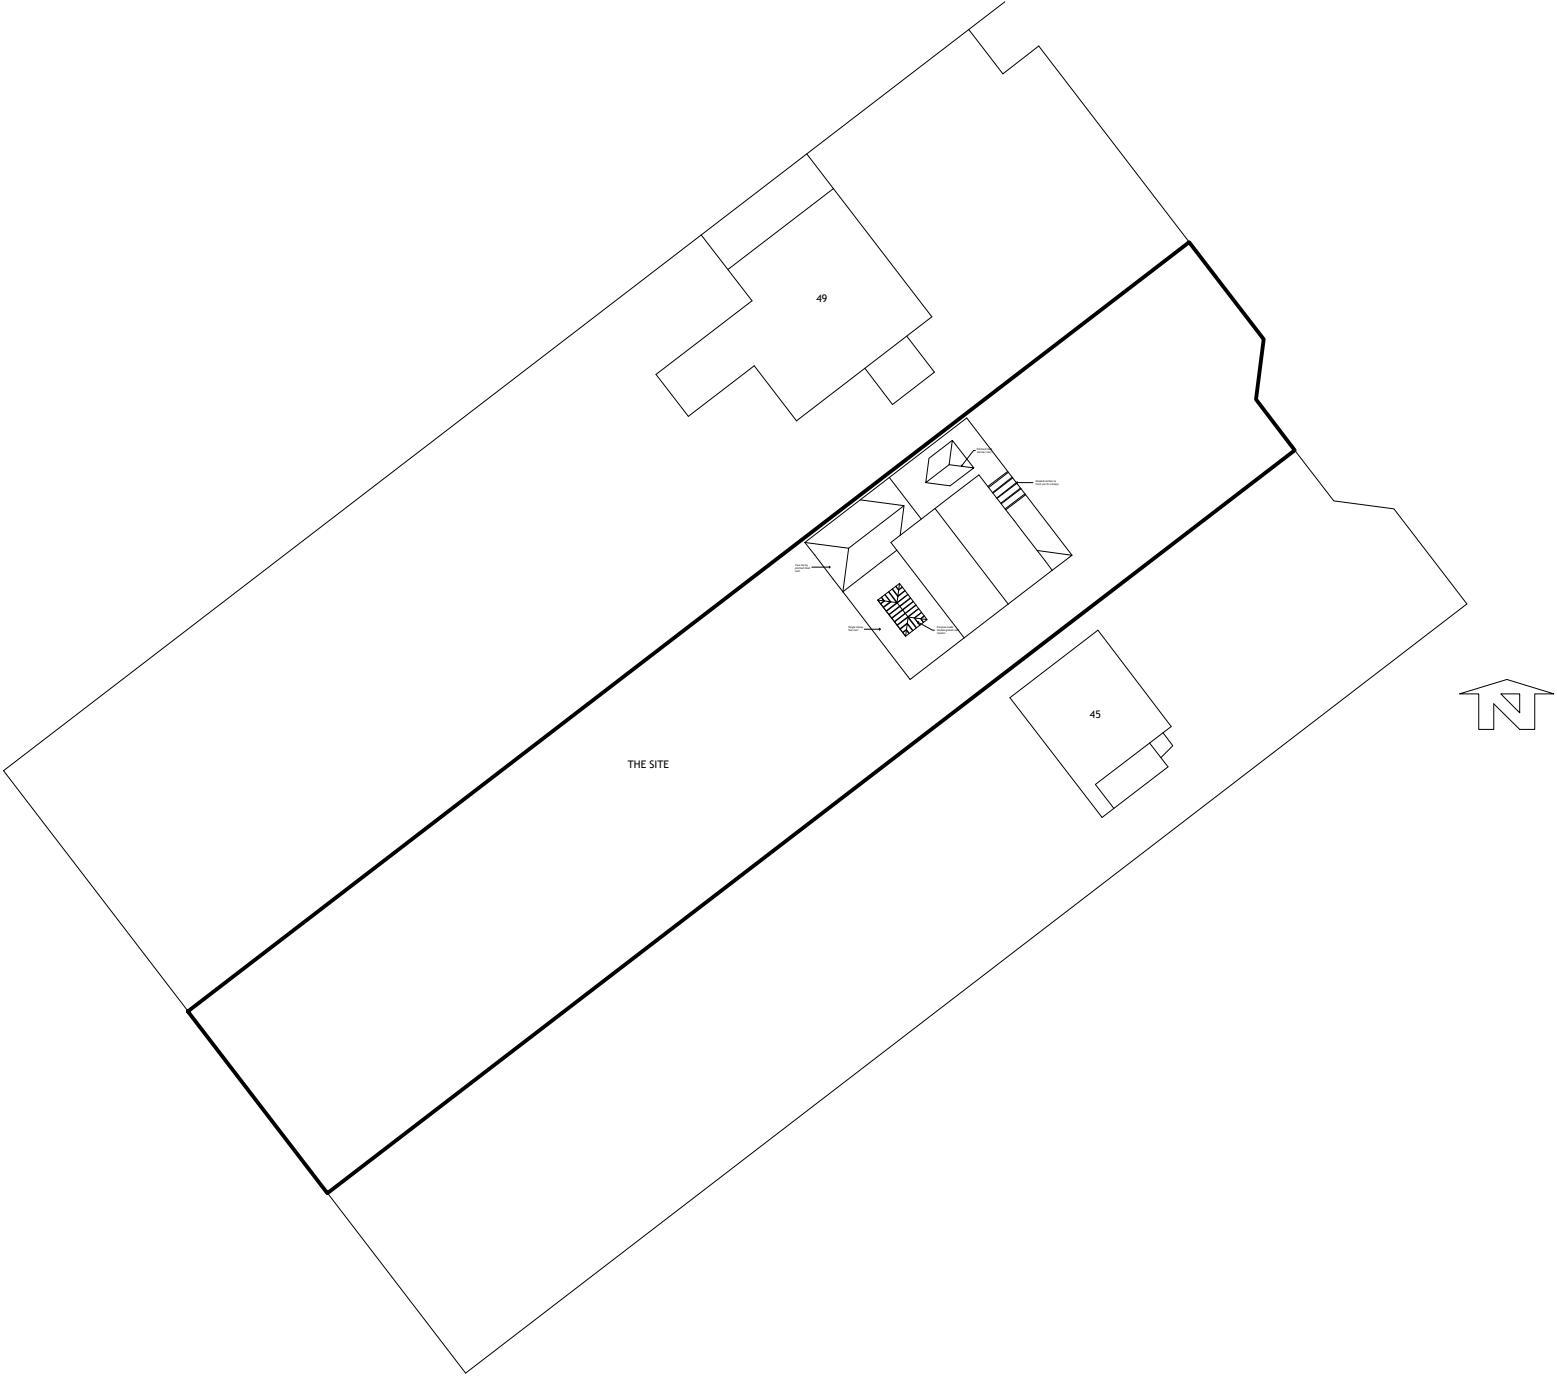

DATE :

REV

DRAWN

CHECKED

NOTES

Project

Two Storey Extension

47 Horndean Road
Emsworth
Mr & Mrs Laycock

Drawing Title

Block Plan

		Project No	
Scale 1:500@A3	Drawn PG	Checked	Date May 17
Drg.No 101			Revision A