


PROPOSED REAR EXTENSION.  
276 MILTON ROAD, COWPLAIN.




Velux roof light

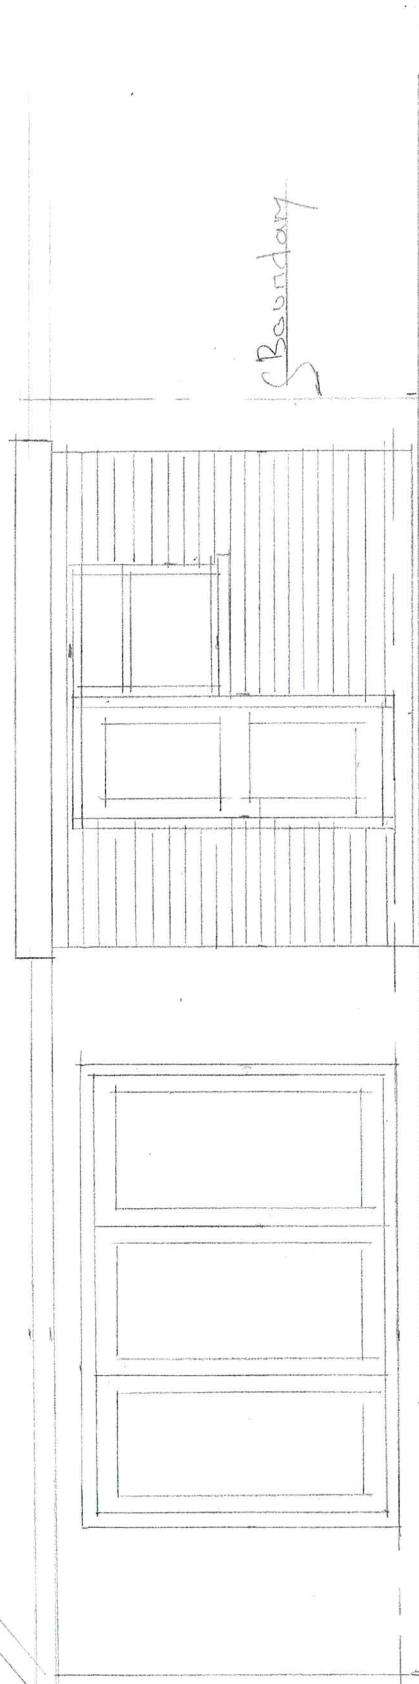

Boundary

3300

REAR ELEVATION.

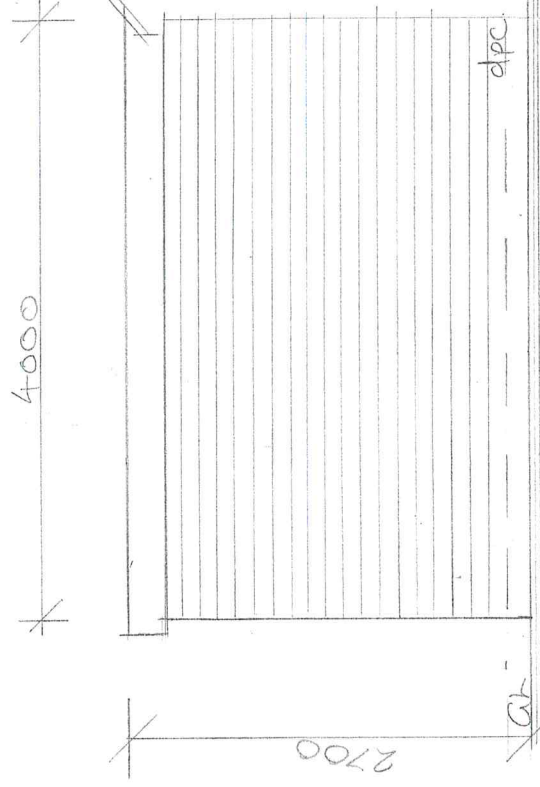


2700

4000

dpc

GL

SIDE ELEVATIONS.

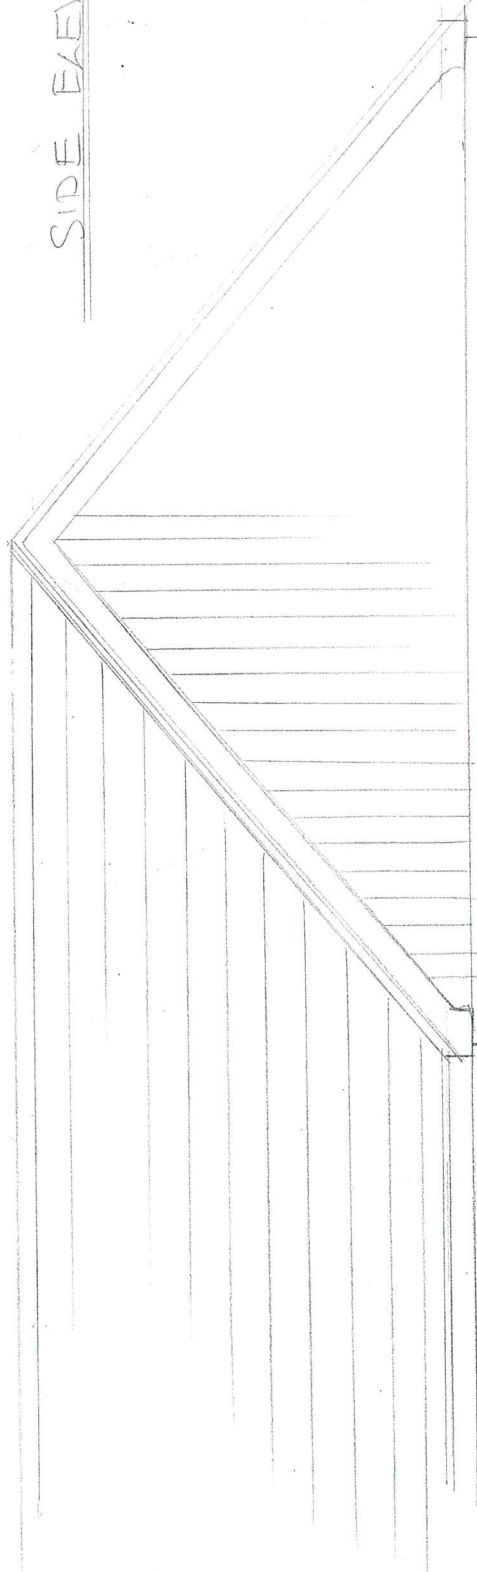

Garage door infilled


dpc

GL

Boundary

FRONT ELEVATION 1:50

3300  
4000  
Boundary  
Boundary  
PROPOSED REAR EXTENSION  
276 MILTON ROAD, COWPLAIN.

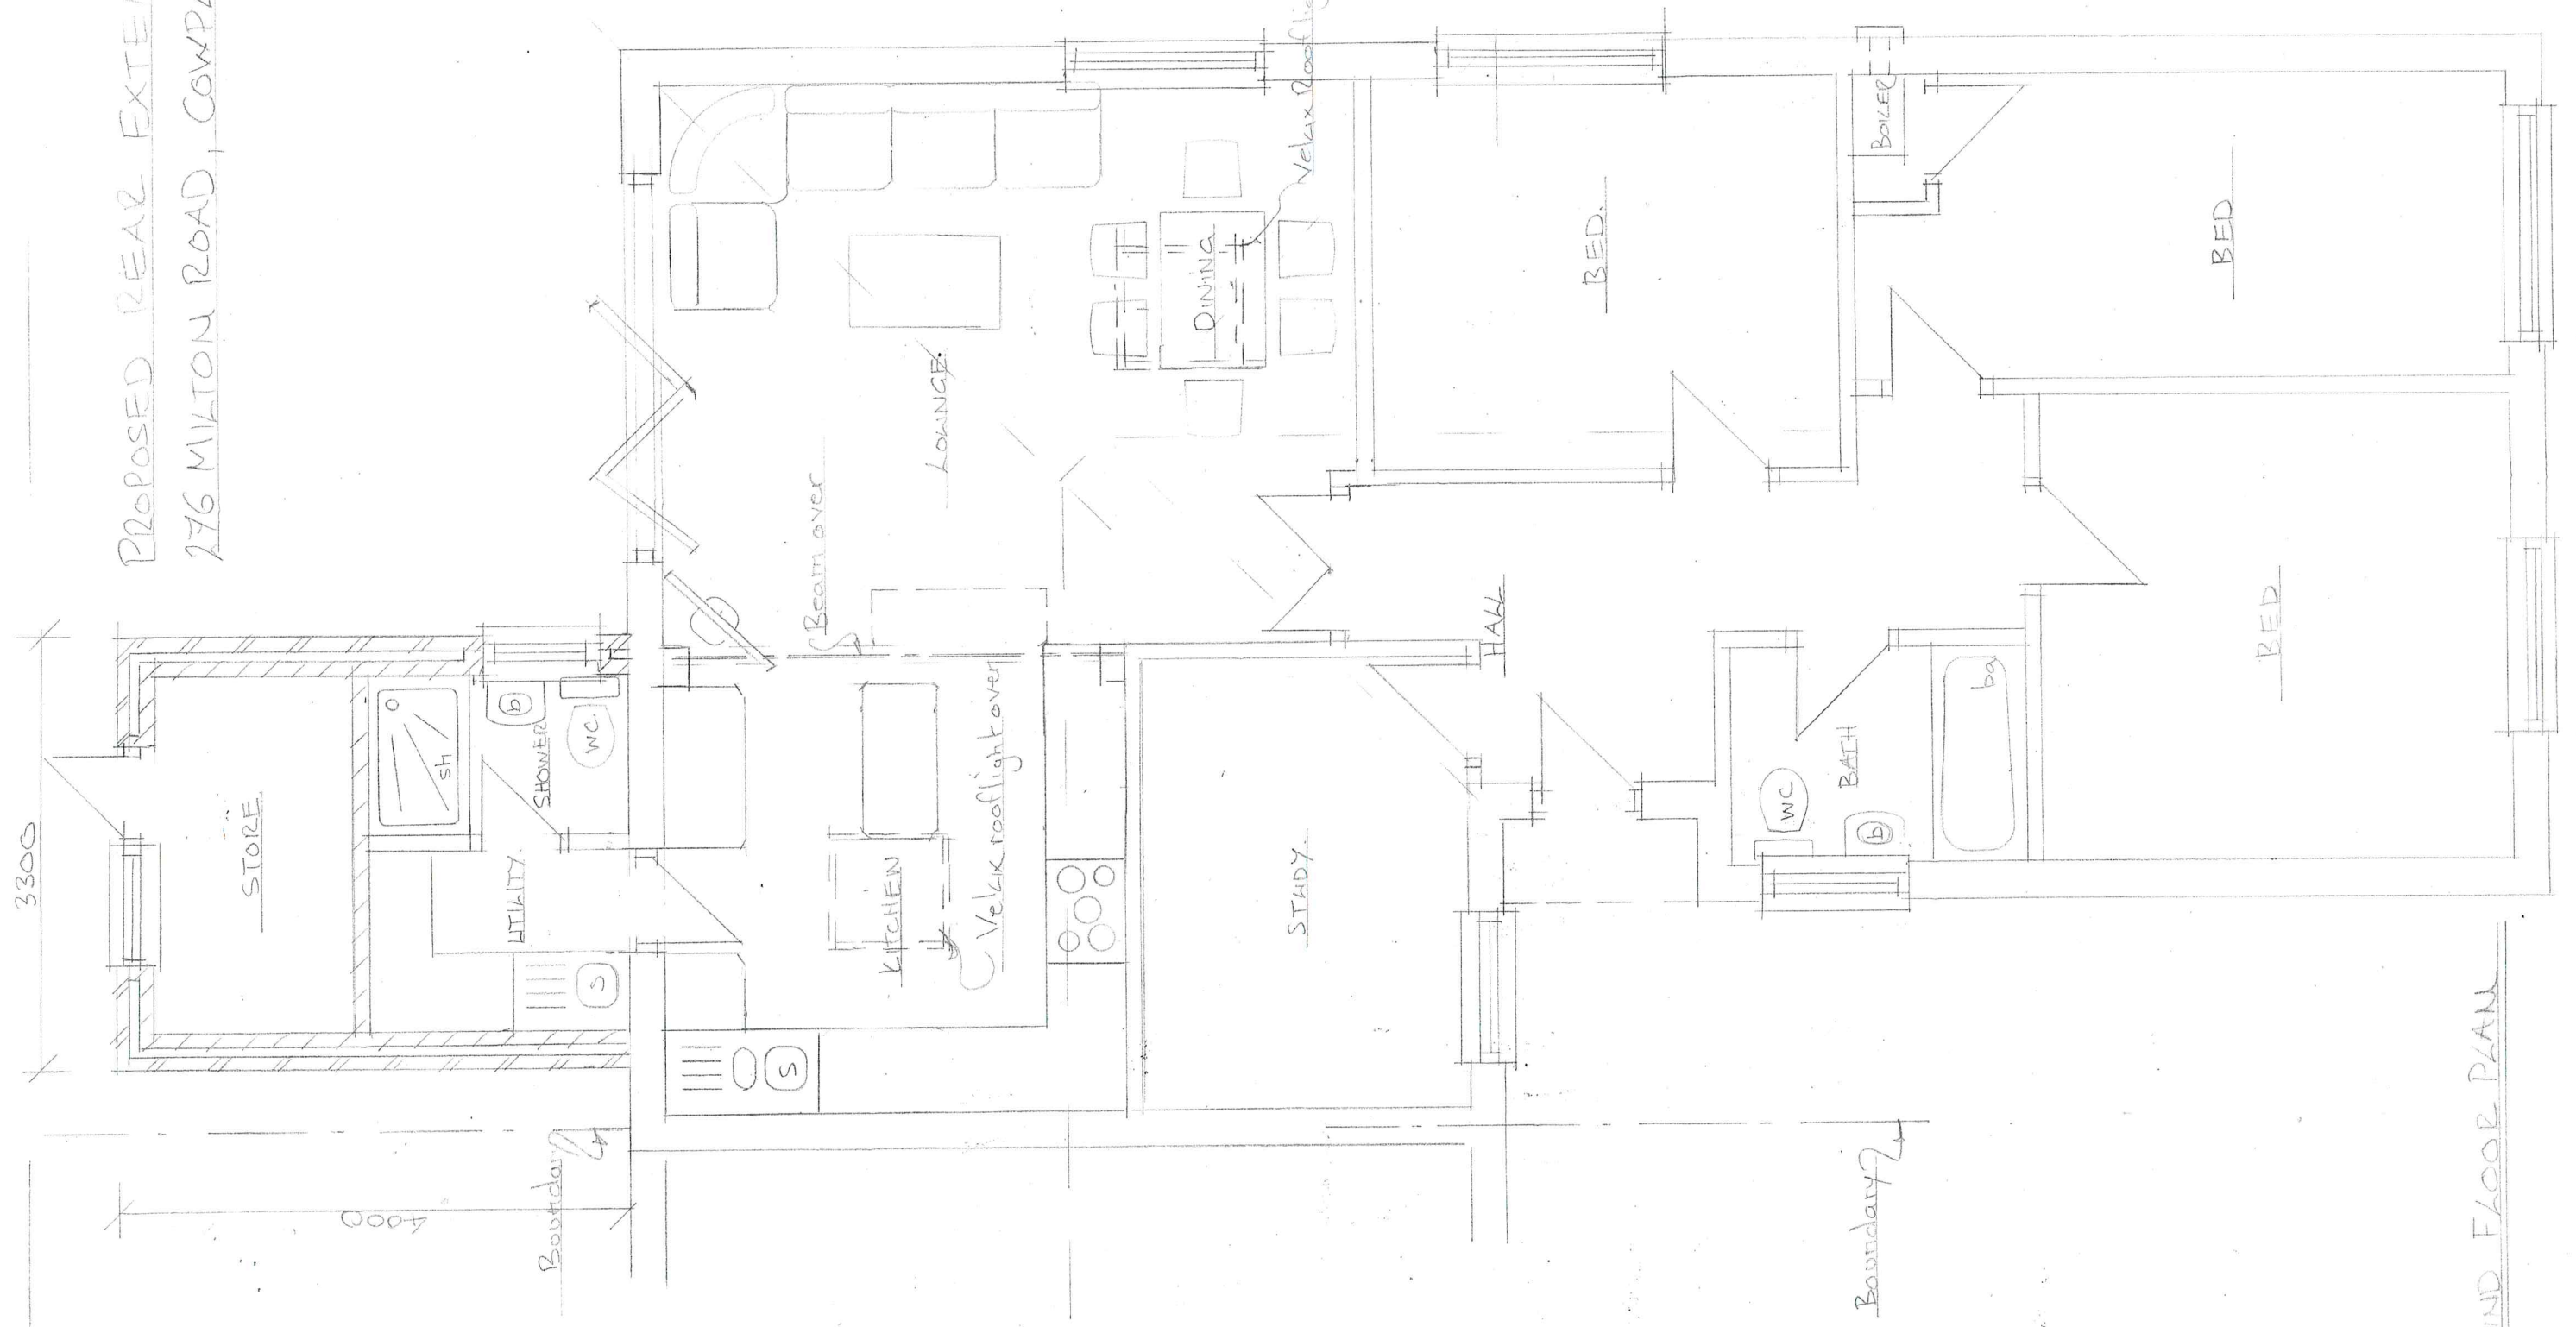

GROUND FLOOR PLAN