


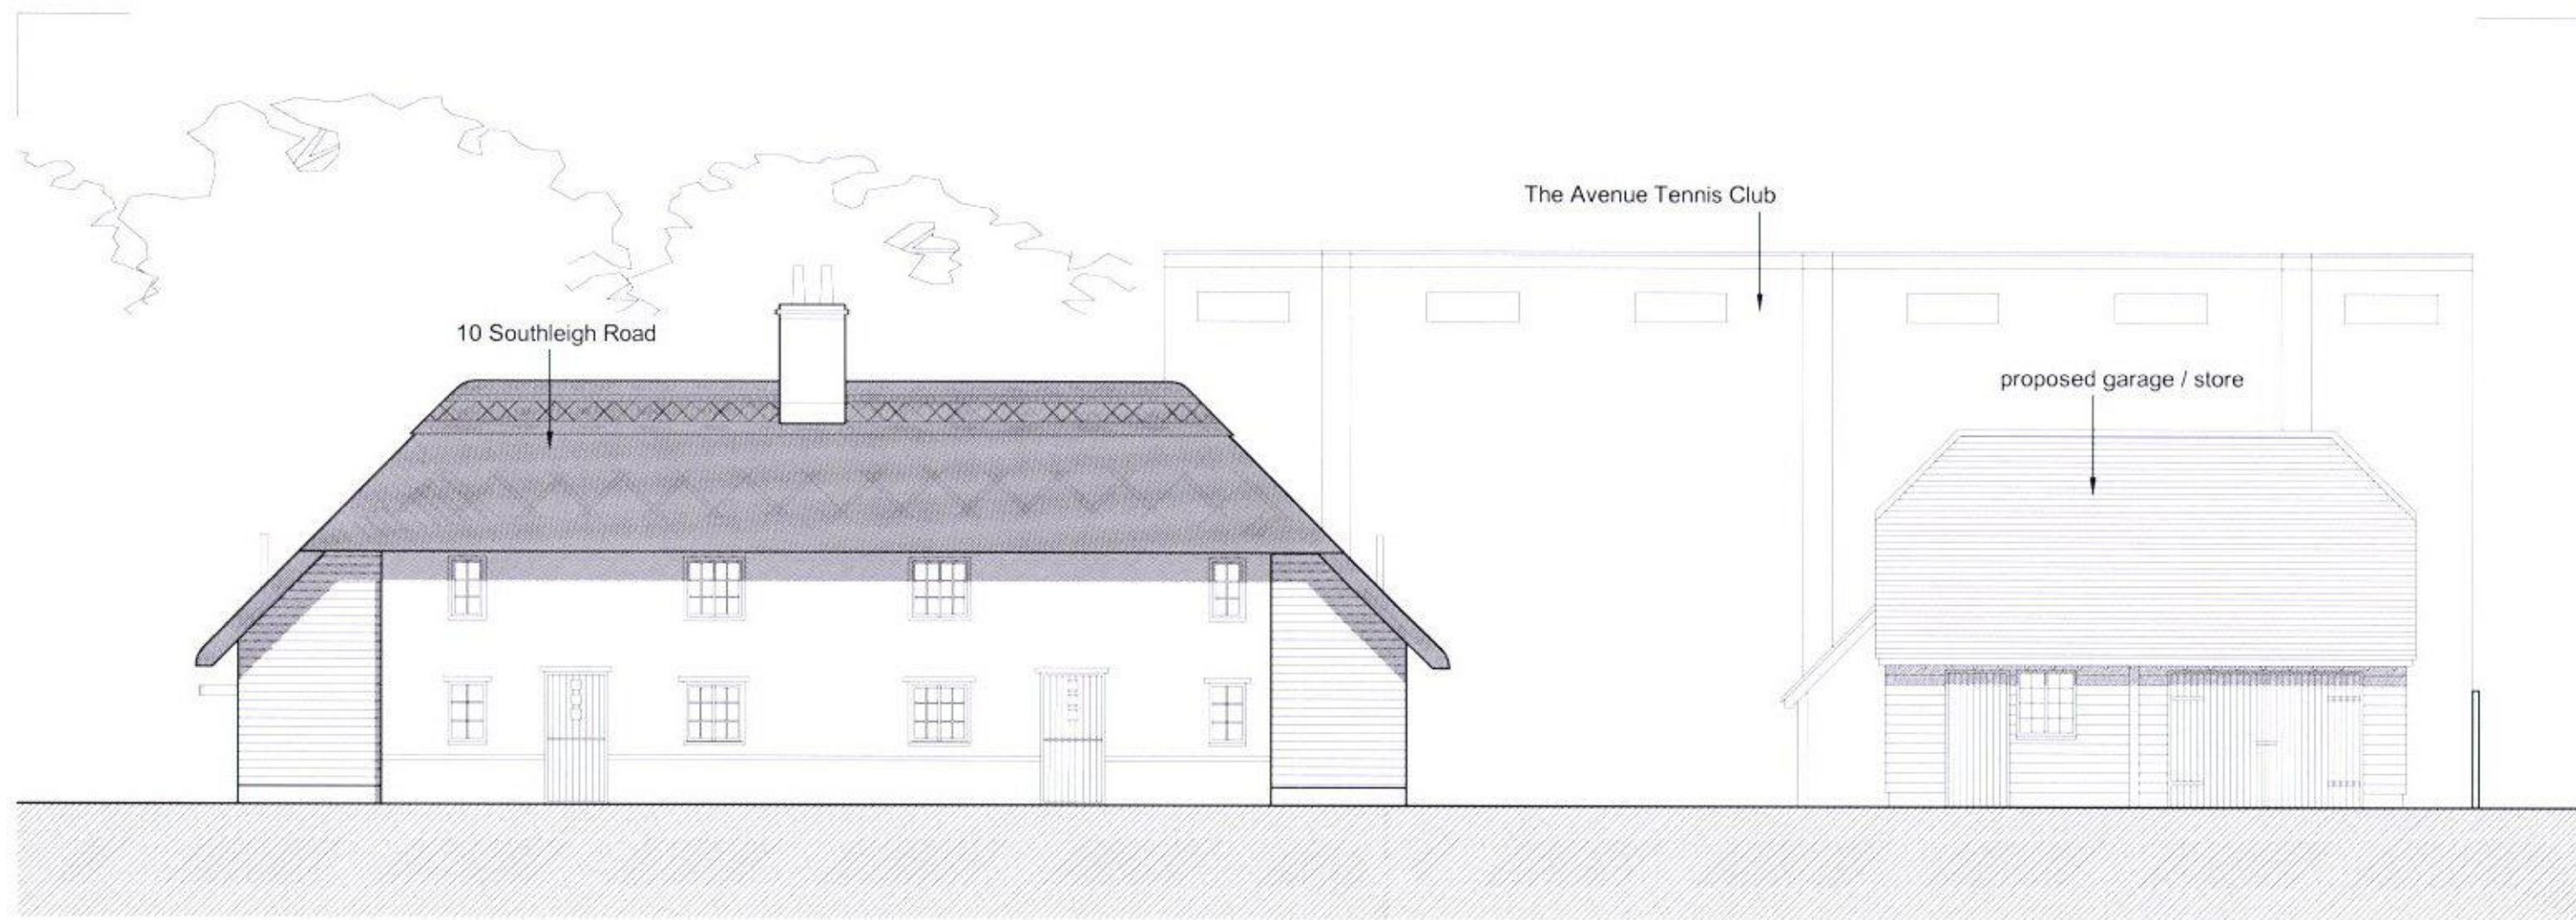

FRONT



Crown Copyright. All rights reserved. License no. 100045736

PROJECT


10 Southleigh Road
Havant

CLIENT

Pennington & Pope

DRG TITLE

Street Elevation

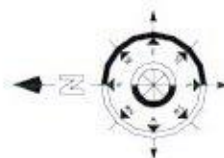

PROJECT NO.

11031

DRAWING NO.

104

SCALE

1:250

REV

A

Rev	DESCRIPTION	Dwn / Date	Chk / Date
A	Garage size reduced	mm 15.03.12	-
This drawing is copyright and must not be disclosed to third parties without permission Scaled dimensions are not to be used for construction			

4 Queensgate
Queens Road
Fareham
Hampshire
PO16 0NW

Tel: 01329 288911
Fax: 01329 221913
E-mail: admin@m2architecture.com

m2
architecture
architectural technologist