


LOCATION PLAN 1:1250

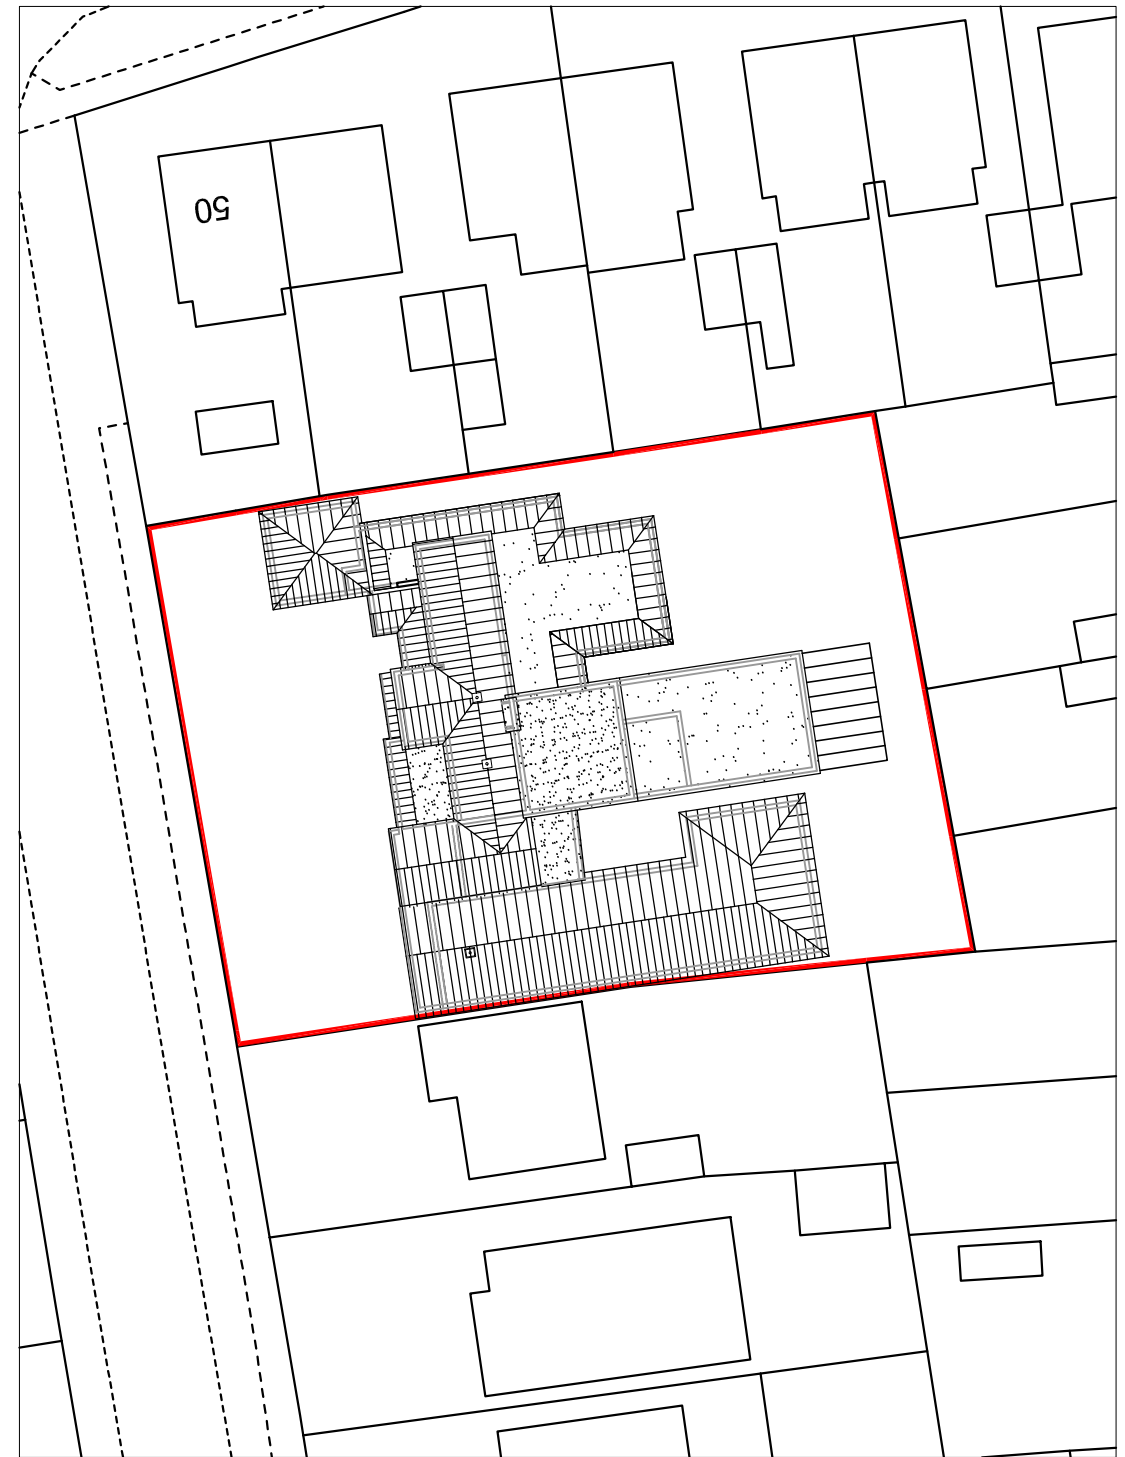

BLOCK PLAN 1:500

m 10 20 30 40

metres 10 20 30 40

1-3 Beech Grove  
Hayling Island  
P011 9DP

## SITE PLANS

### Revisions

- A. Planning revision 30/08/17
- B.
- C.
- D.



Scale A3 = AS SHOWN  
Date 04/03/16  
Drawn OS

1618-101<sup>A</sup>

© Crown Copyright  
All rights reserved.  
Reproduced by Permission.  
Licence No. 100046837