
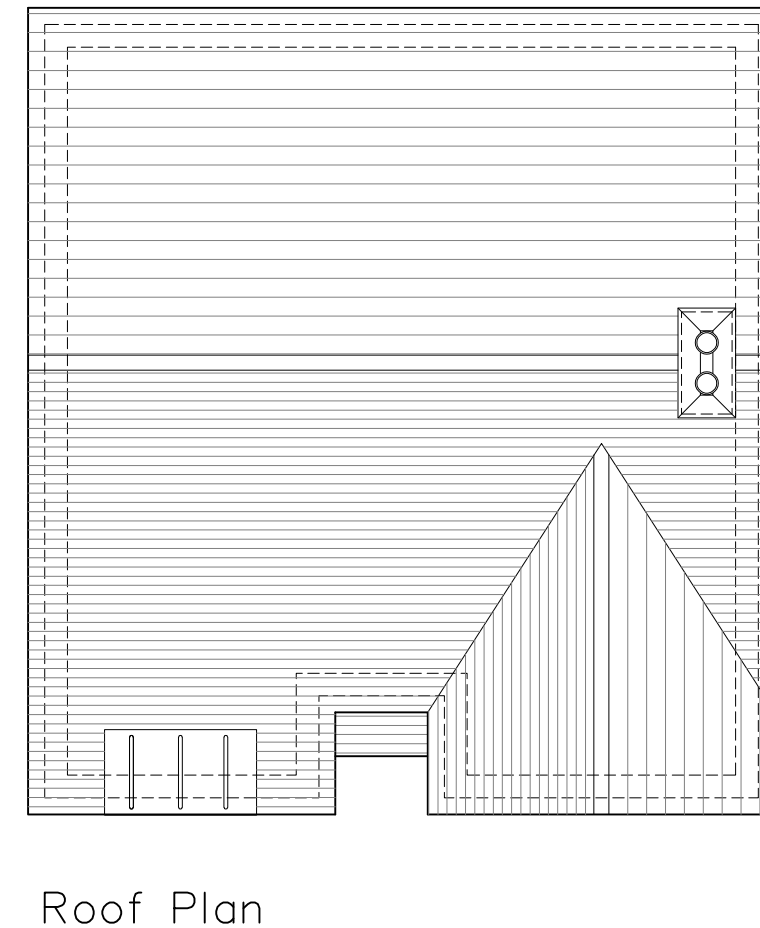
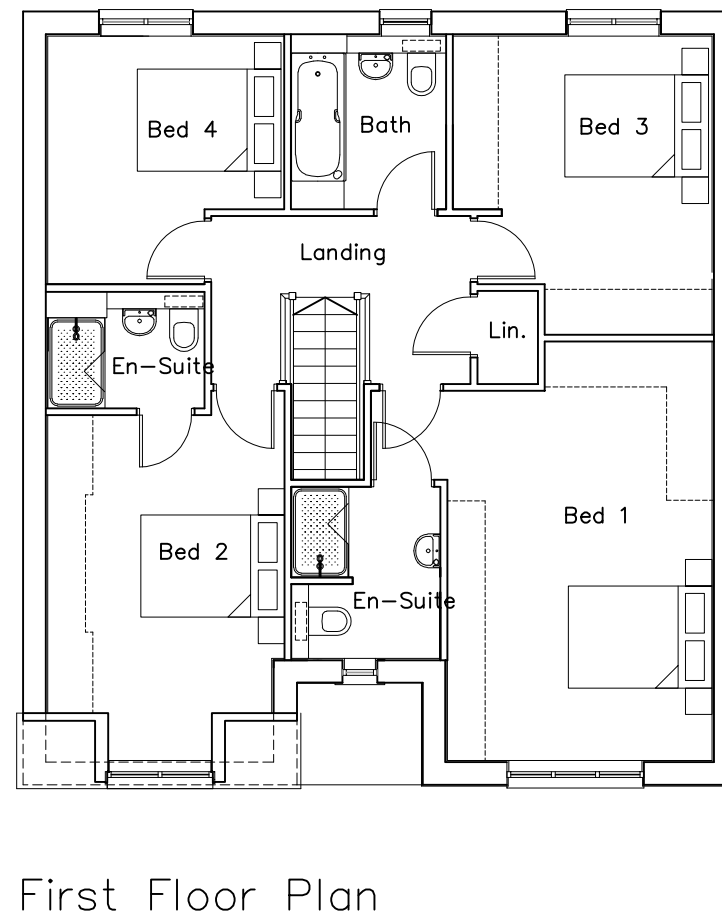


Plots 8, 9, 57, 58, 66
Handed: 8, 9, 66

Floor Area :
GF: 62.79 sqm 675.87 sq ft
FF: 80.97 sqm 871.56 sq ft
TOTAL: 143.76 sqm 1547.43 sq ft

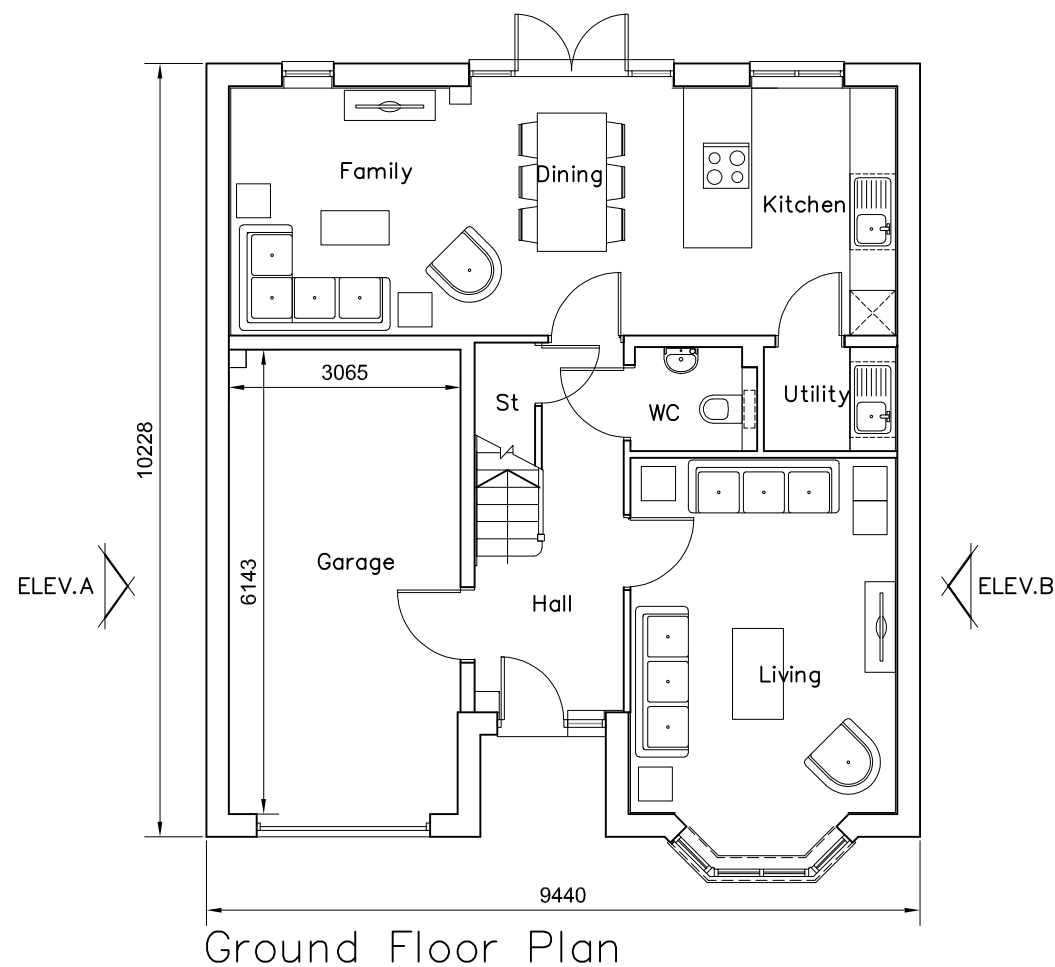

REV. DATE		REVISIONS:		By XX	Planning	CLIENT: Bellway Homes LTD (Wessex)		PROJECT: Land West of Horndean Road Emsworth		Broodmede House Farnham Business Park Weydon Lane Farnham Surrey GU9 8QT Tel. 01252 267878 info@osparchitecture.com www.osparchitecture.com OSP ARCHITECTURE O'KEEFE SCANLON LIMITED	
x	xx/xx/xx	xxxxx	SCALE: 1:100 (A3 ORIGINAL)			DRAWING: Acacia – 4 Bedroom House Plans					
			DRAWN: KLH			16386		P227			
			DATE: 16.03.17								
© COPYRIGHT EXISTS ON THE DESIGNS AND INFORMATION SHOWN ON THIS DRAWING											
This drawing may be scaled or cross referenced to the scale bar for planning application purposes only. Do not scale for any other purpose, use figured dimensions only. Submittal to site is subject to all necessary consents. All dimensions to be checked by user and any discrepancies, errors or omissions to be reported to the Architect before work commences. This drawing is to be read in conjunction with all other relevant materials.											