


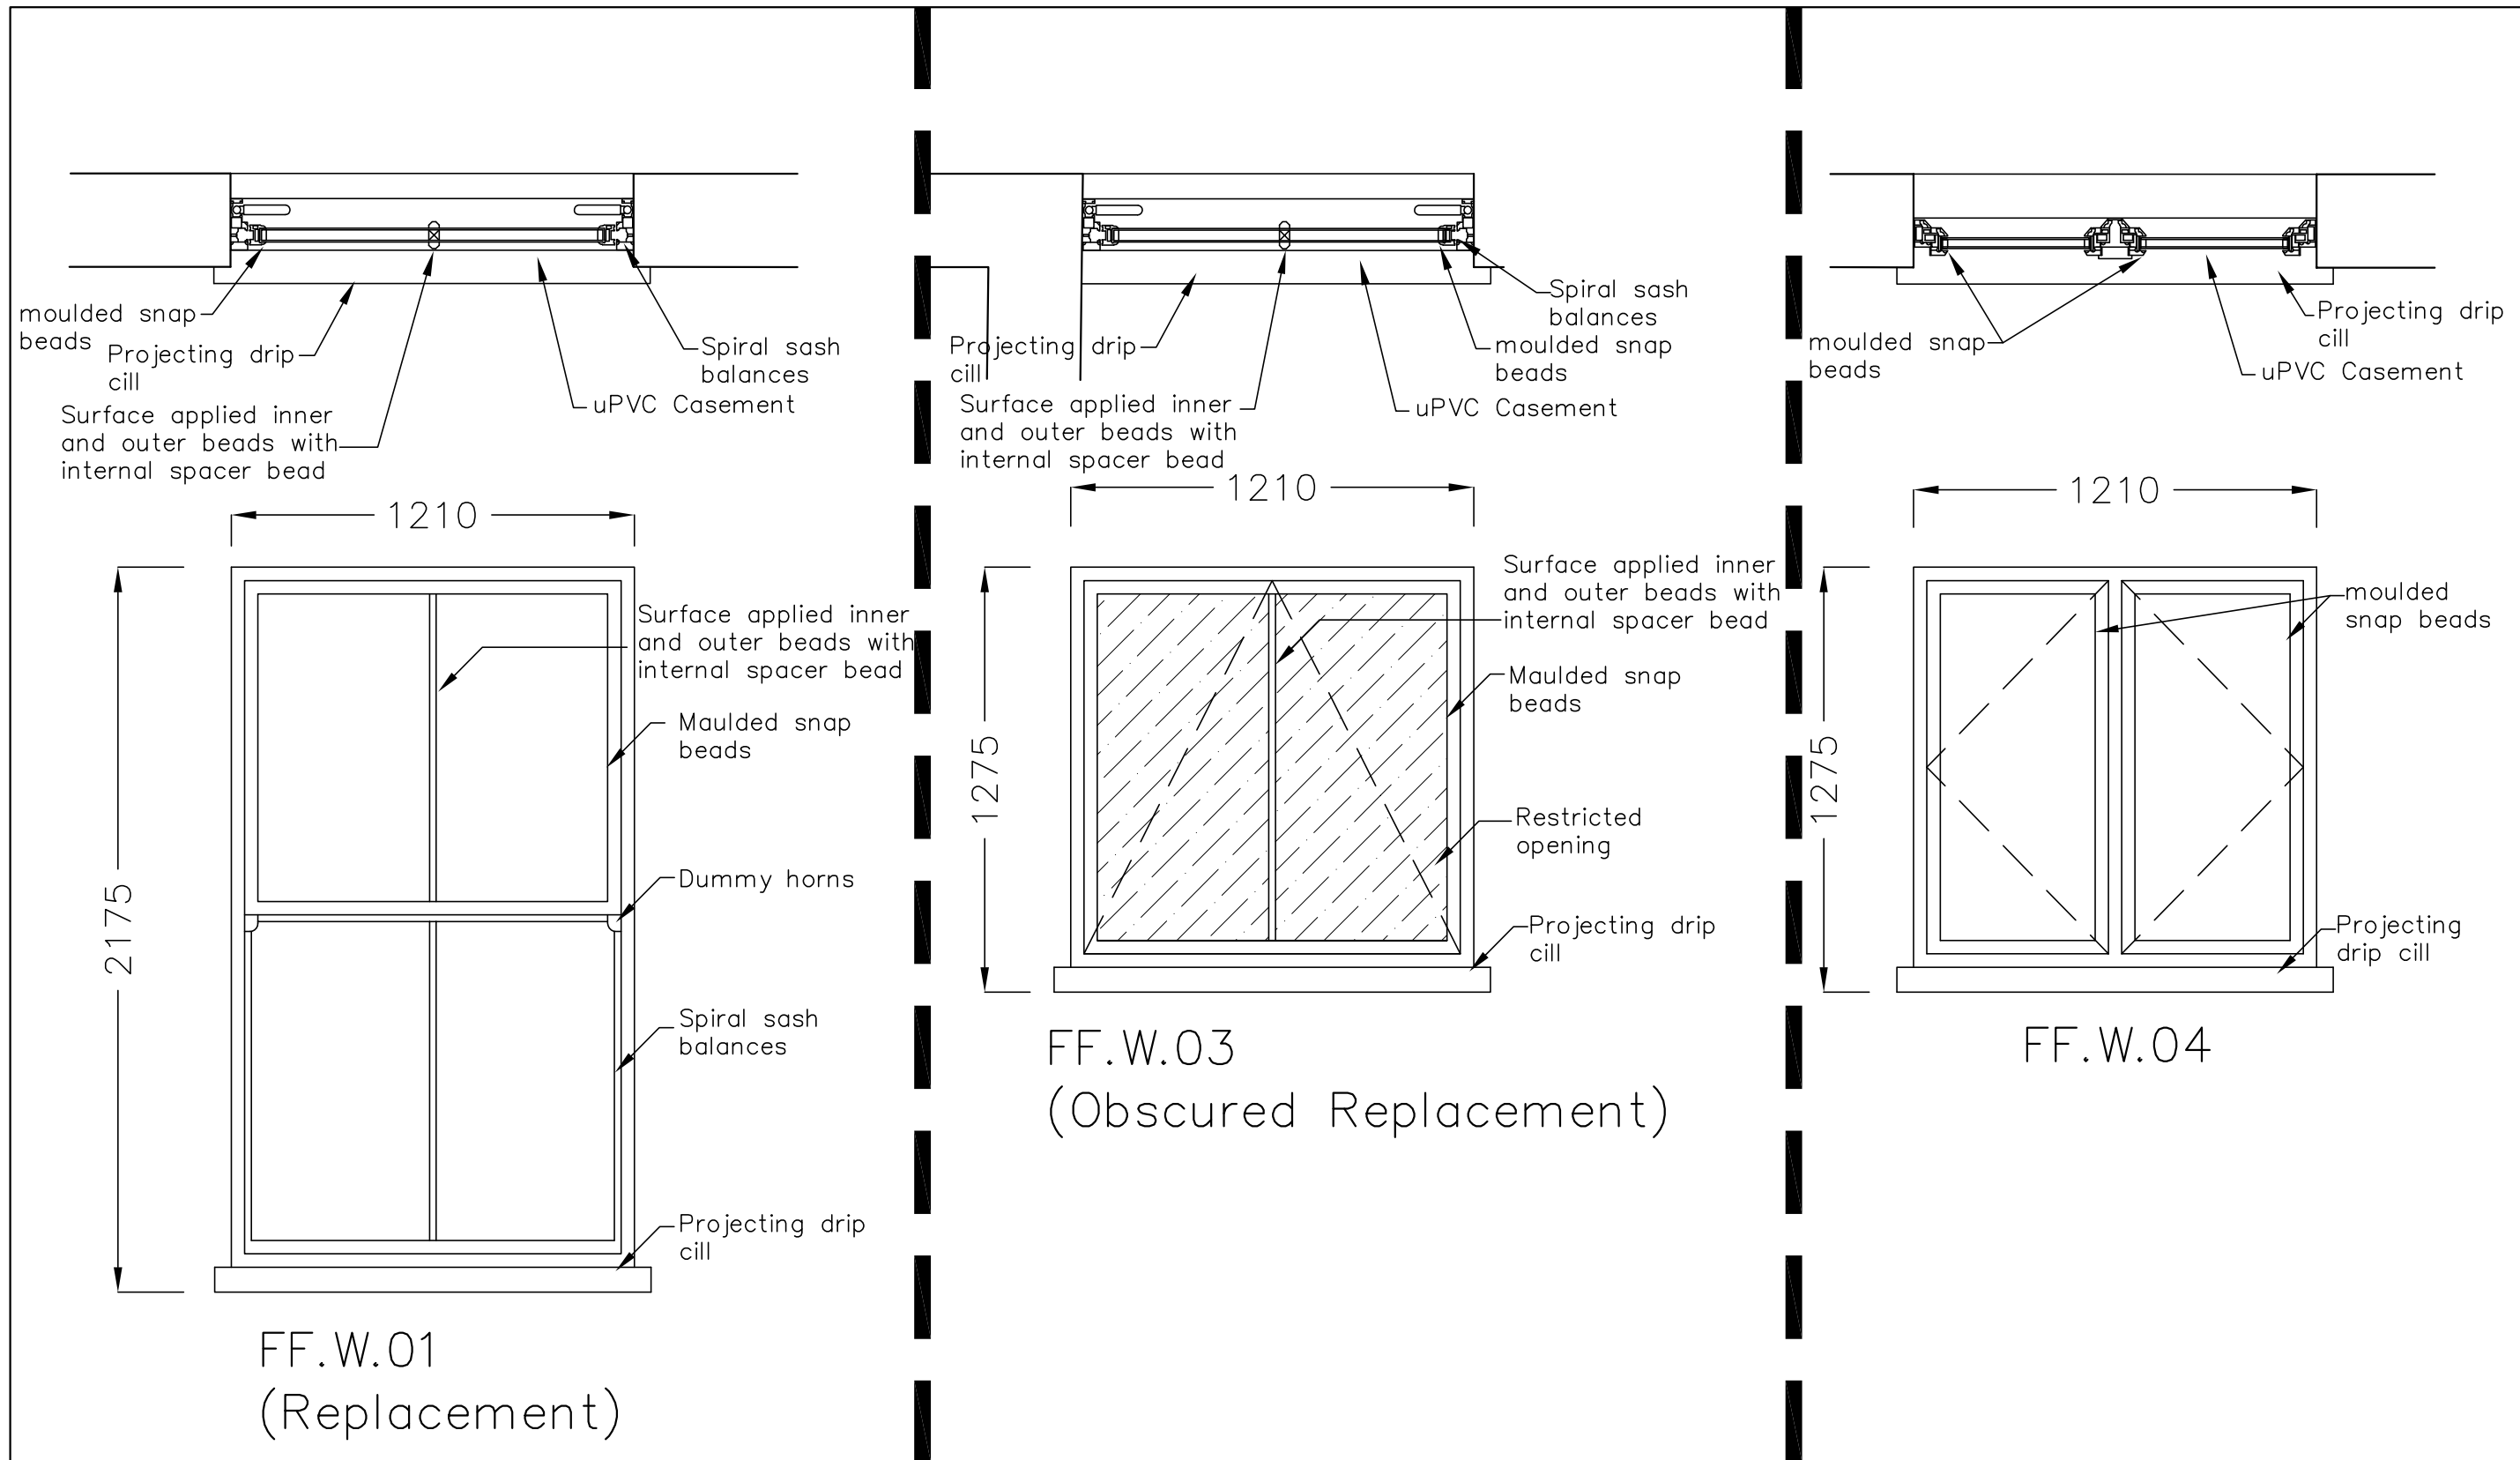


72A West Street,  
Havant,  
PO9 1LN

# PROPOSED FENETRATION – PLANS AND ELEVATIONS

## Revisions

- A. Minor revisions. 01/02/17
- B.

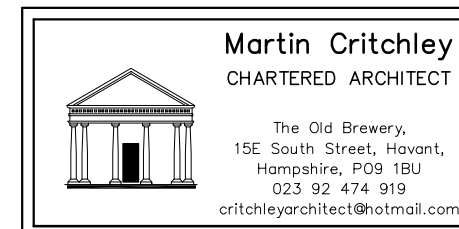

Drawn JHL/JGF  
Date 24/01/17

16103-623<sup>A</sup>

|        |   |   |   |   |   |   |   |
|--------|---|---|---|---|---|---|---|
| metres | 1 | 2 | 3 | 4 | 5 | 6 | 7 |
|--------|---|---|---|---|---|---|---|