


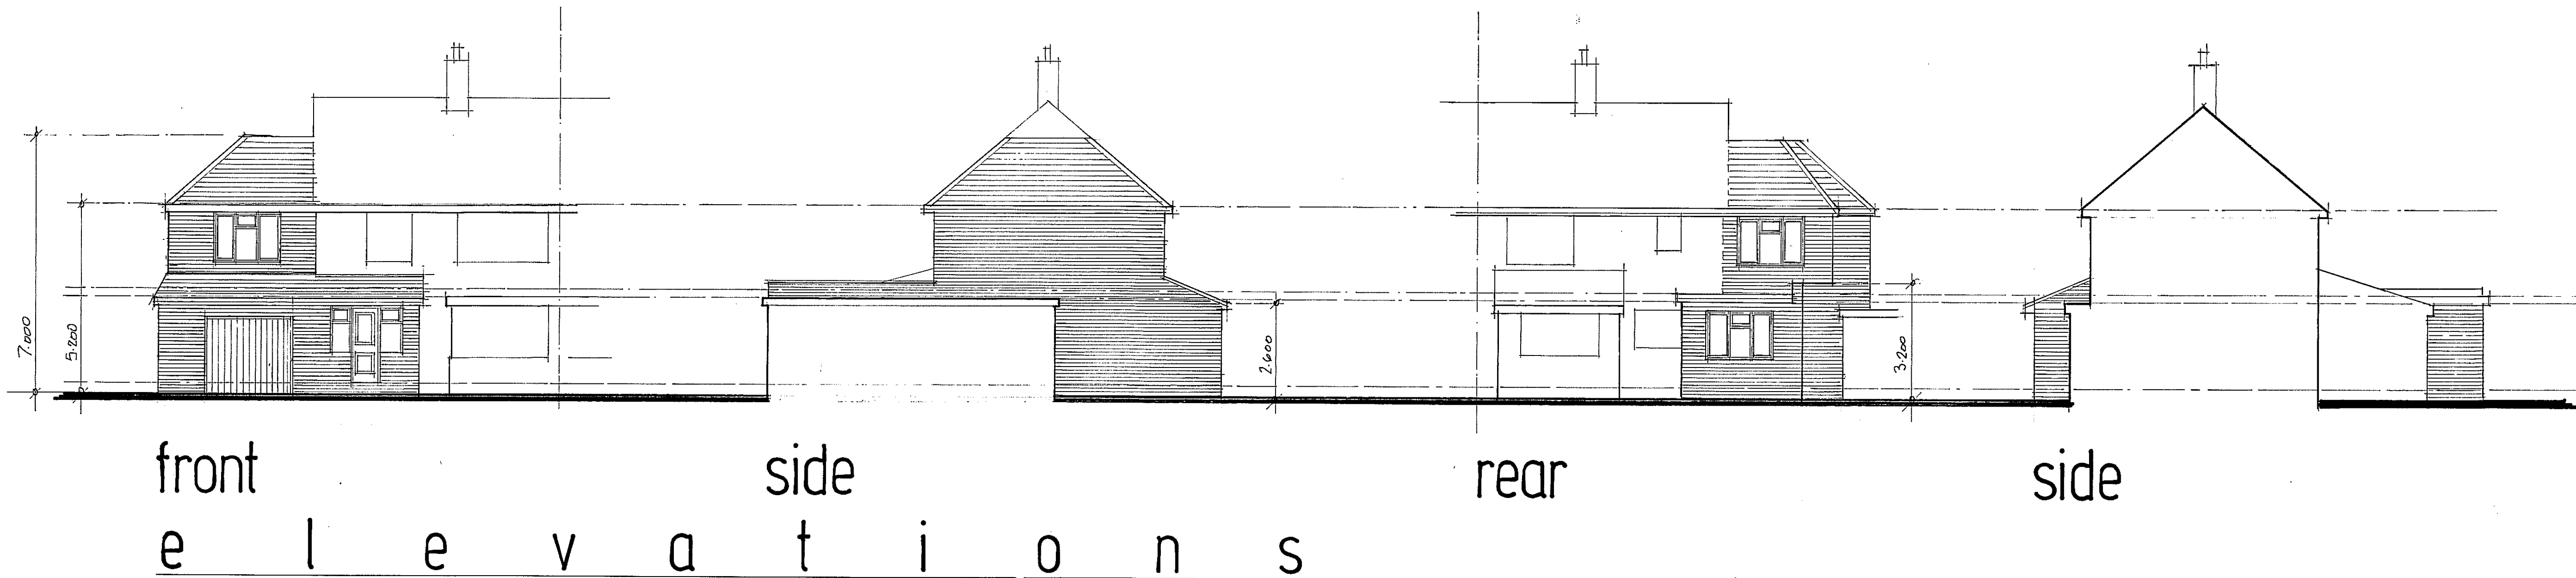


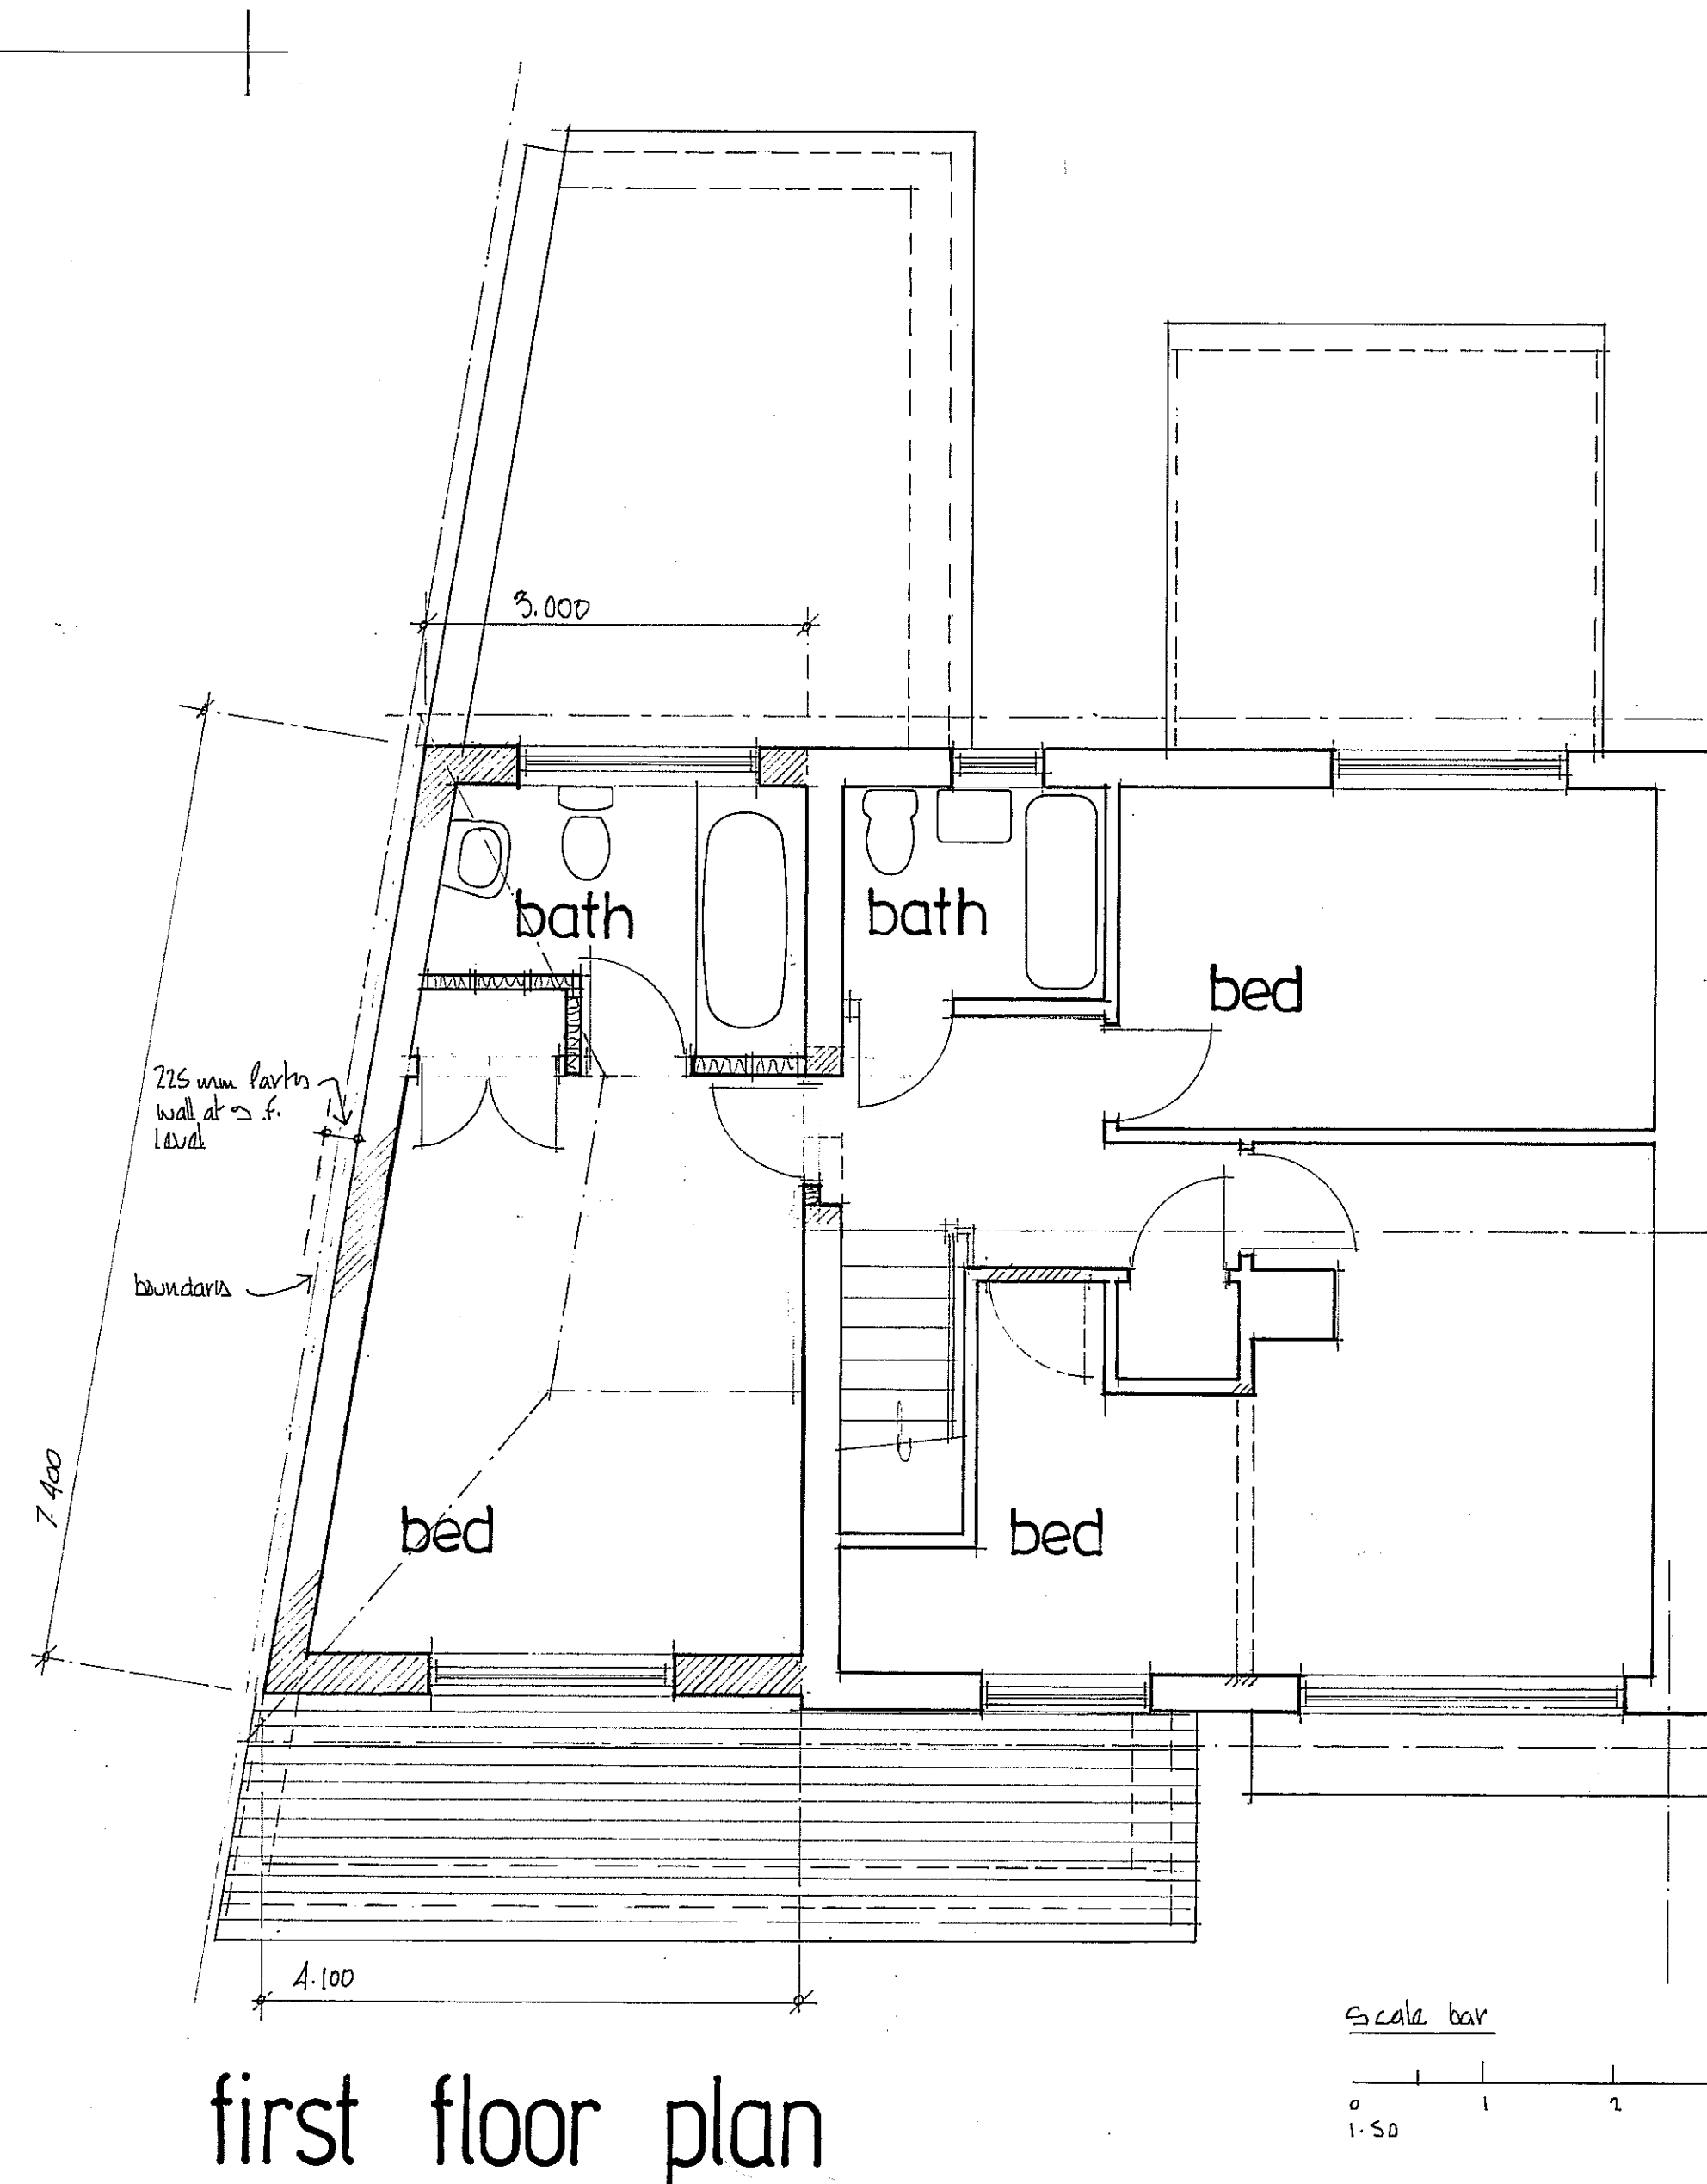


Roof: concrete interlocking tiles to match existing
 Walls: face brickwork to match existing
 Windows: white UPVC

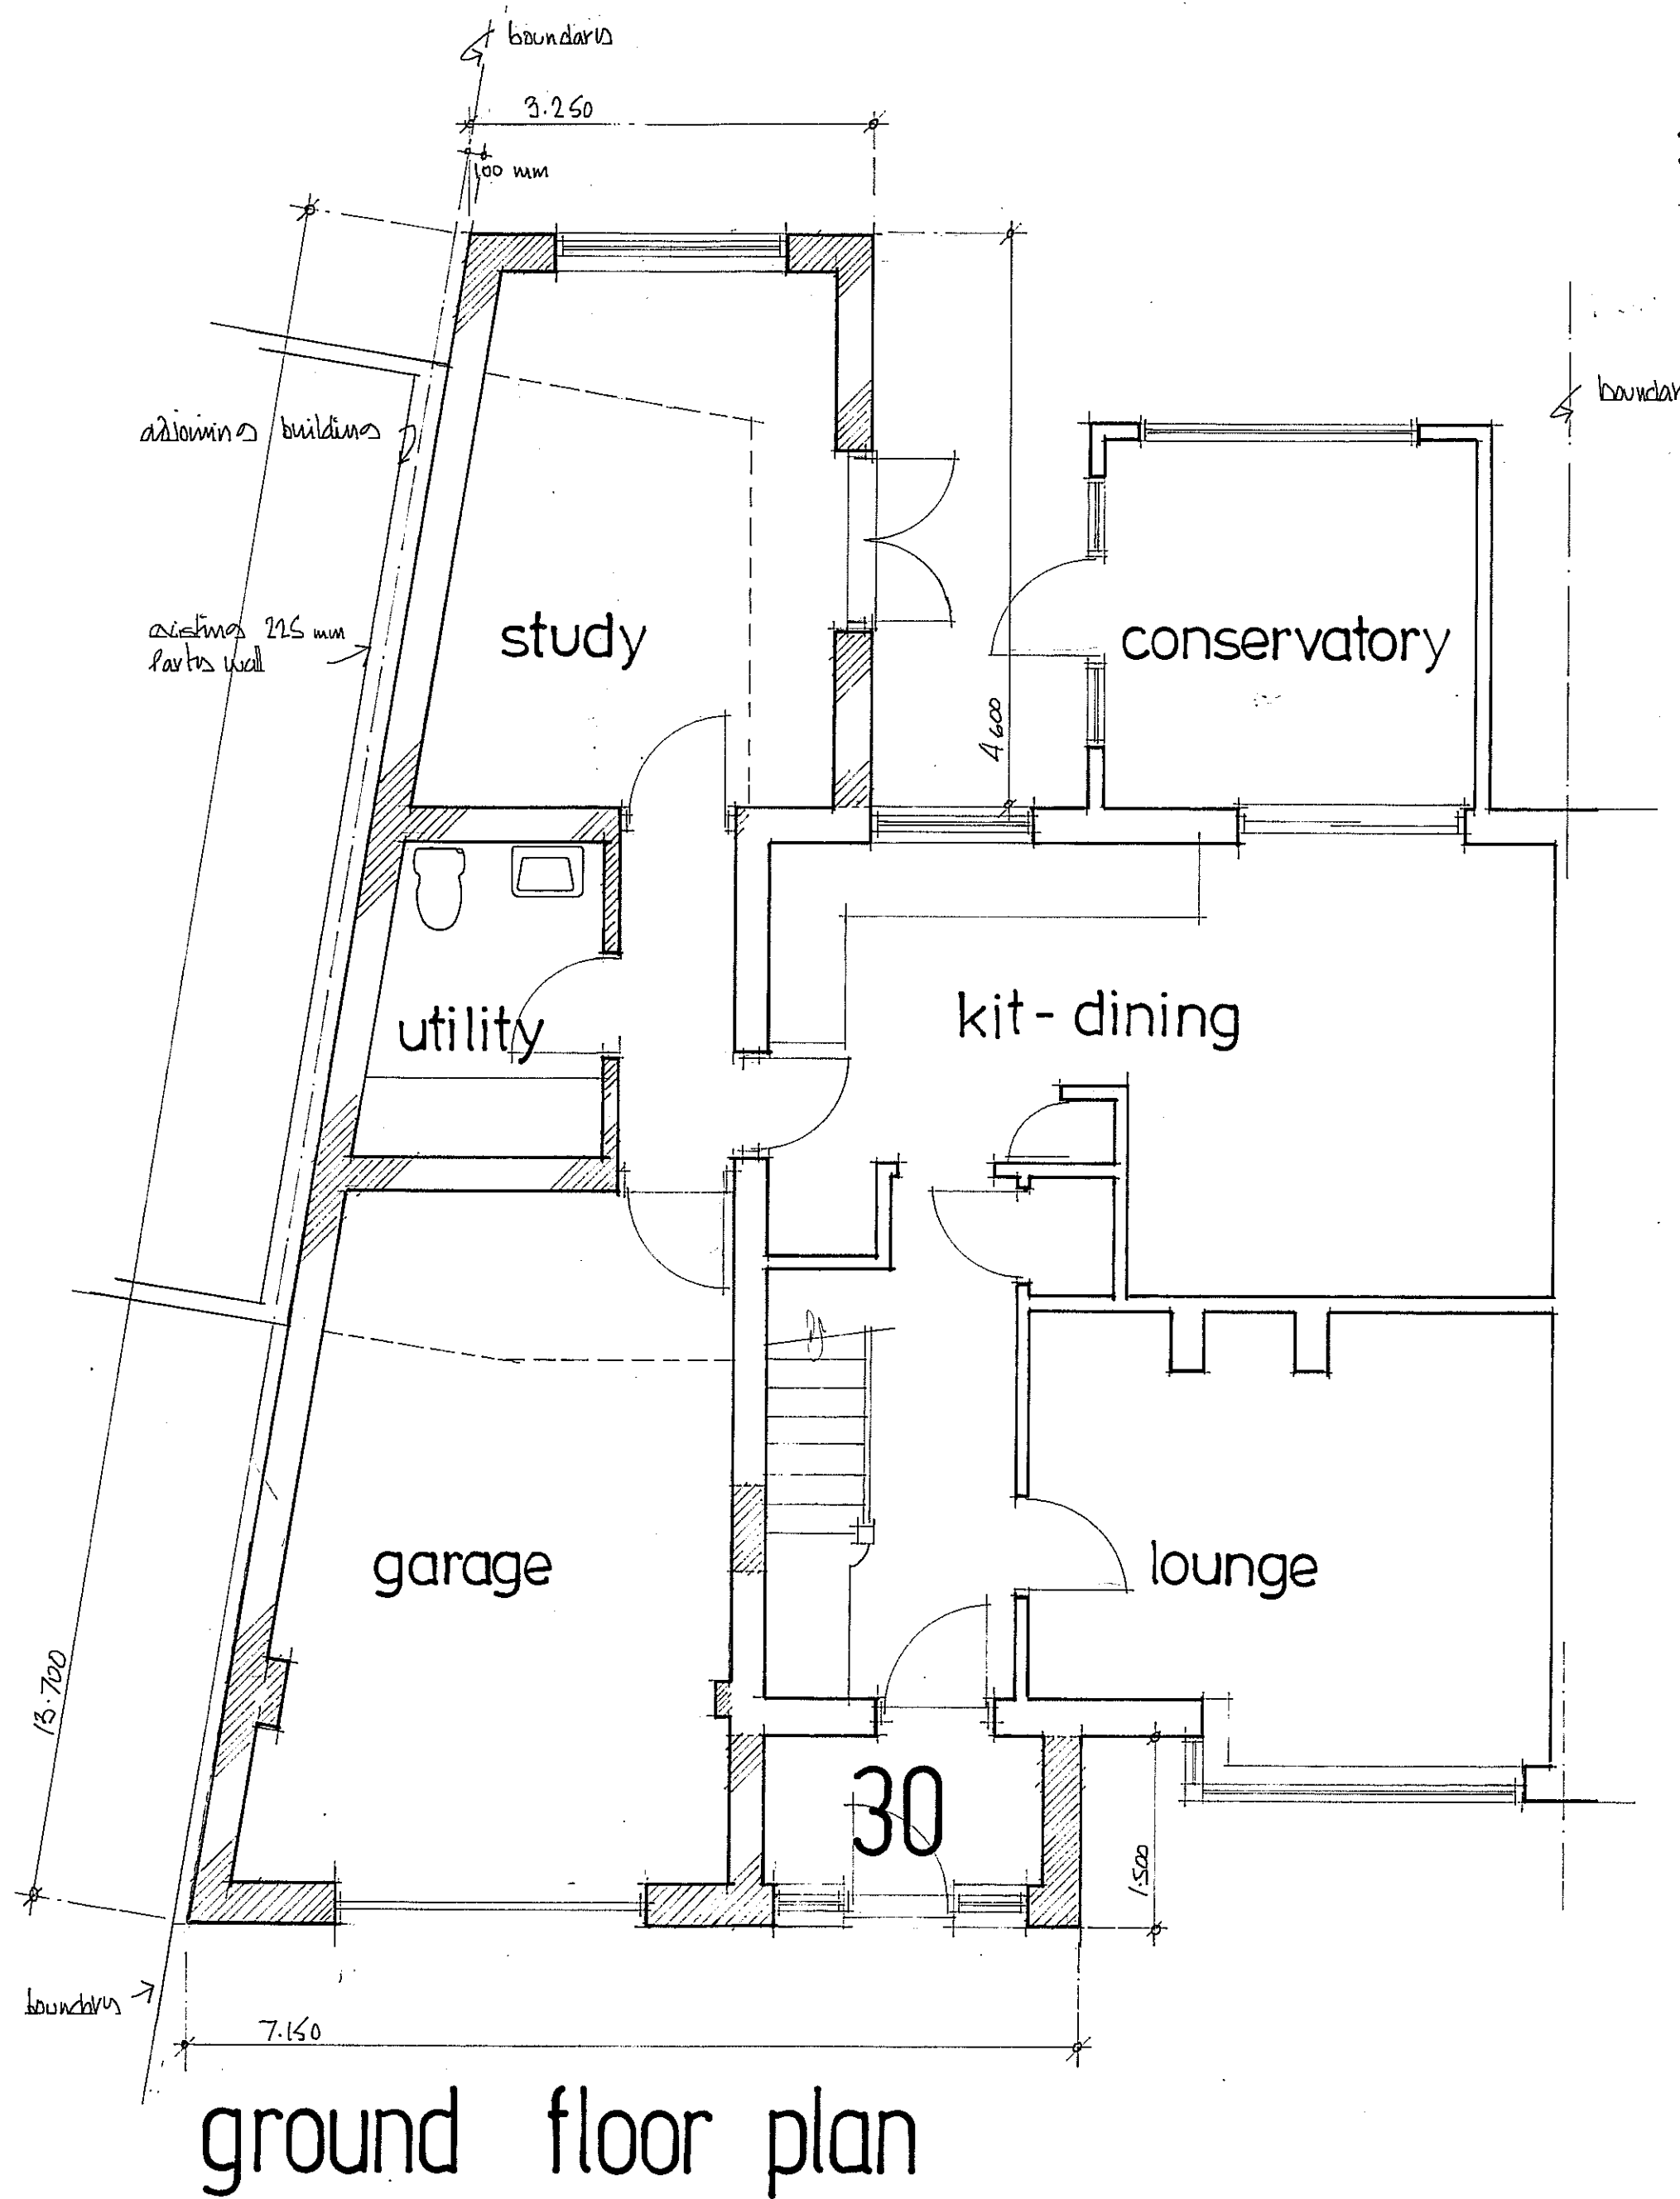

Scale bar

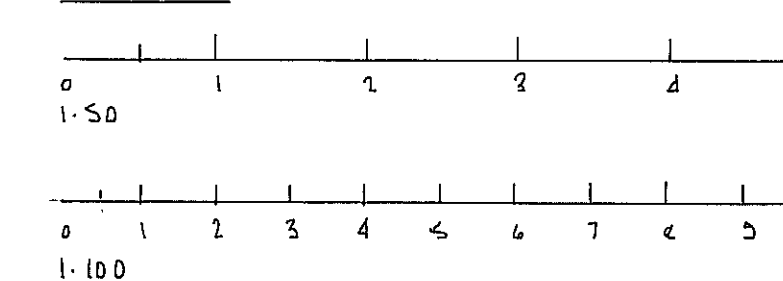

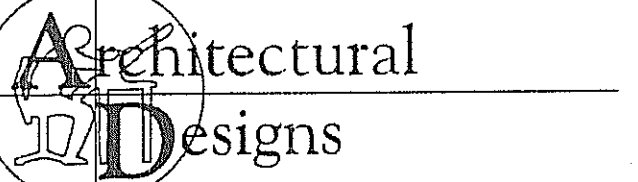
Architectural Designs 157 Methuen Road, Southsea, Portsmouth, Hants. PO4 9HQ Telephone: 02392 362829
Project: Proposed extension and alterations to 30 Newbarn Road Bournemouth
Title: Design drawings
Scale: 1:50 and 1:100
Date: March 2017
Drawing No: 1703-1380 B