


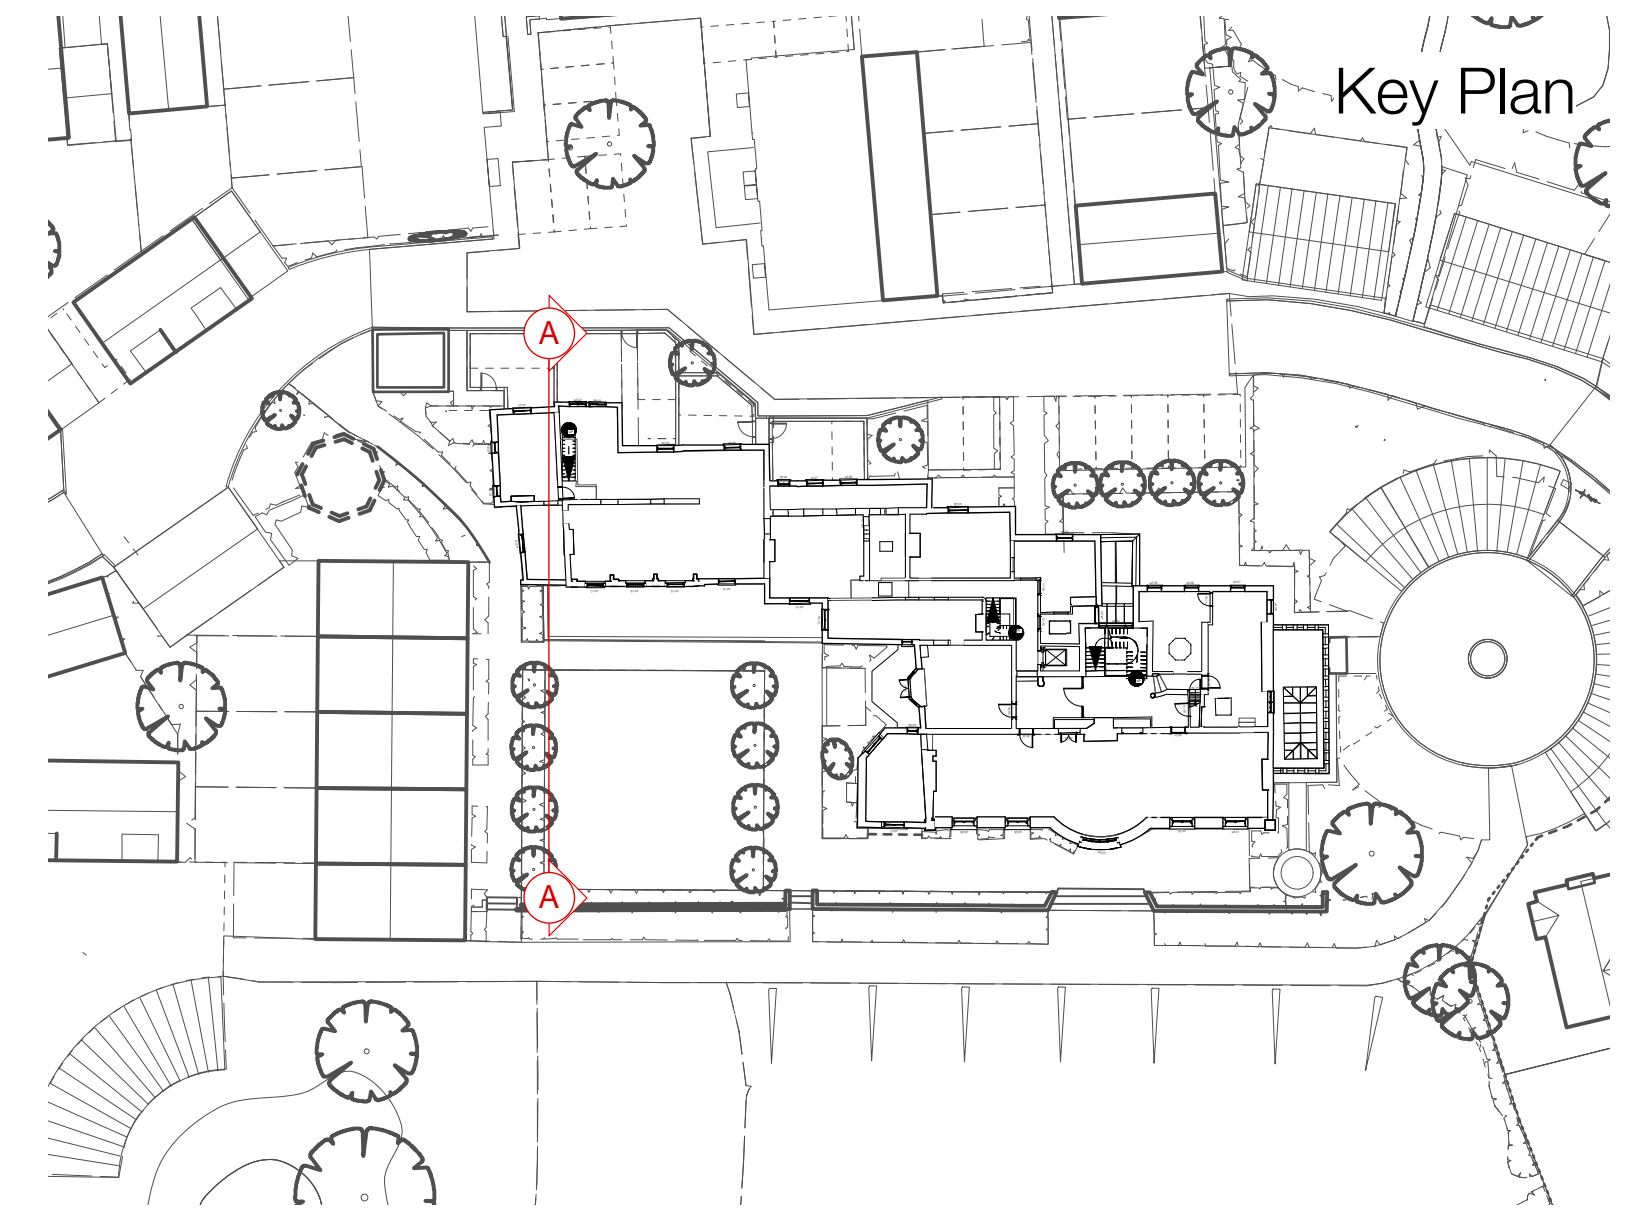

7 Main House - Proposed Section A-A
SCALE: 1:50