


101

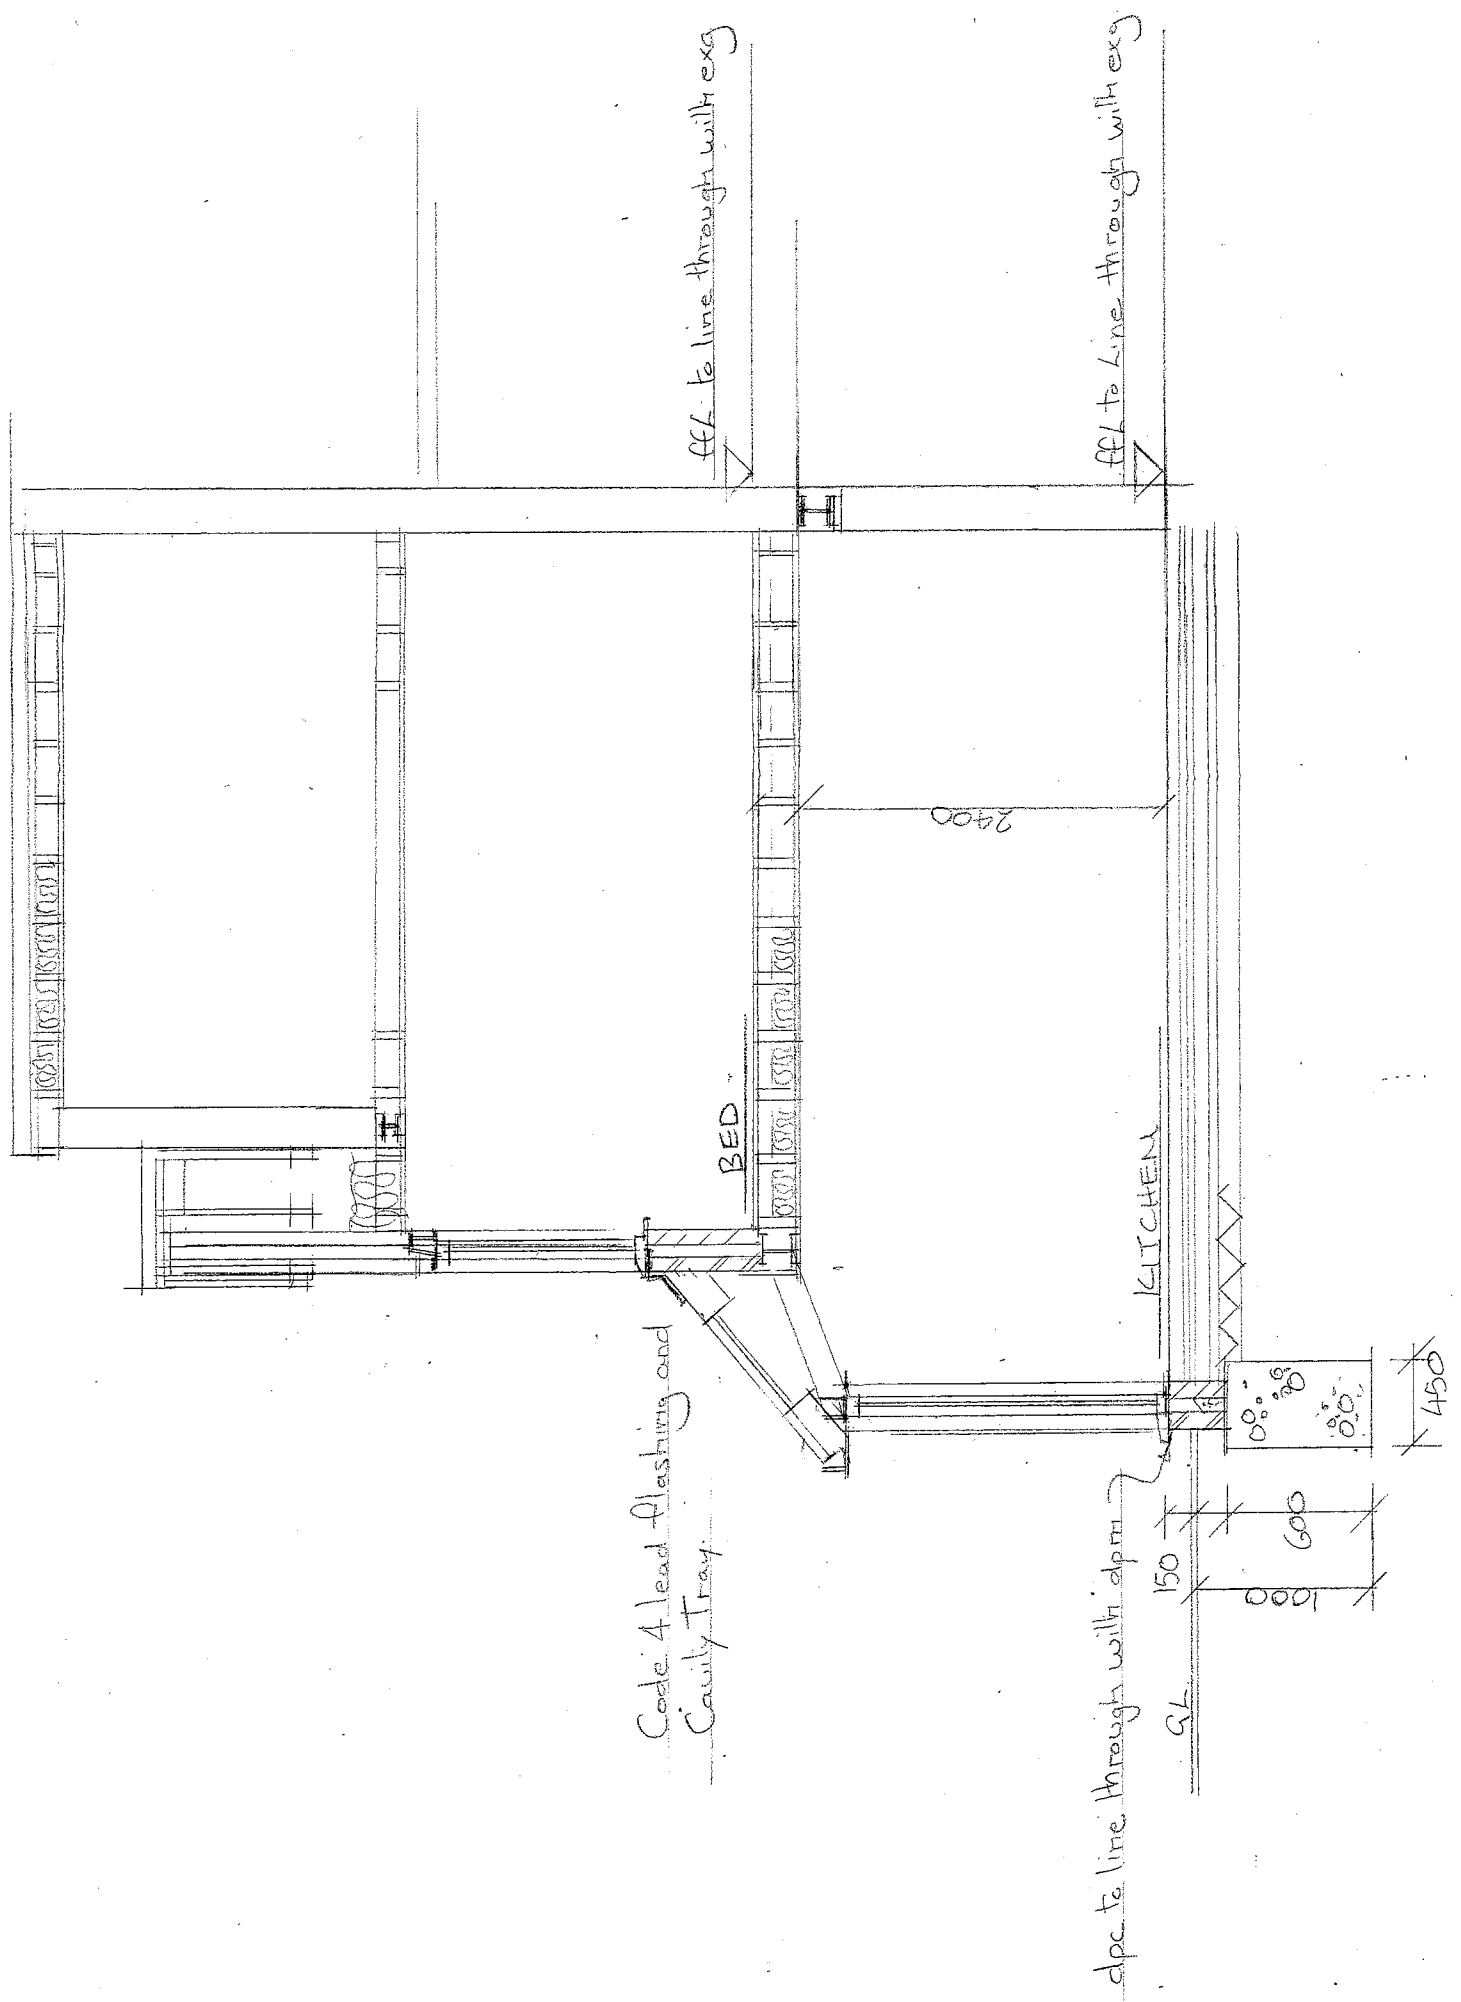

SECTION A-A 1:50

SECTION A-A 1:50

95 LONDON ROAD COMPLAIN

HANTS PO8 8XB

HANTS BOROUGH
COUNCIL

28 MAR 2017

RECEIVED