
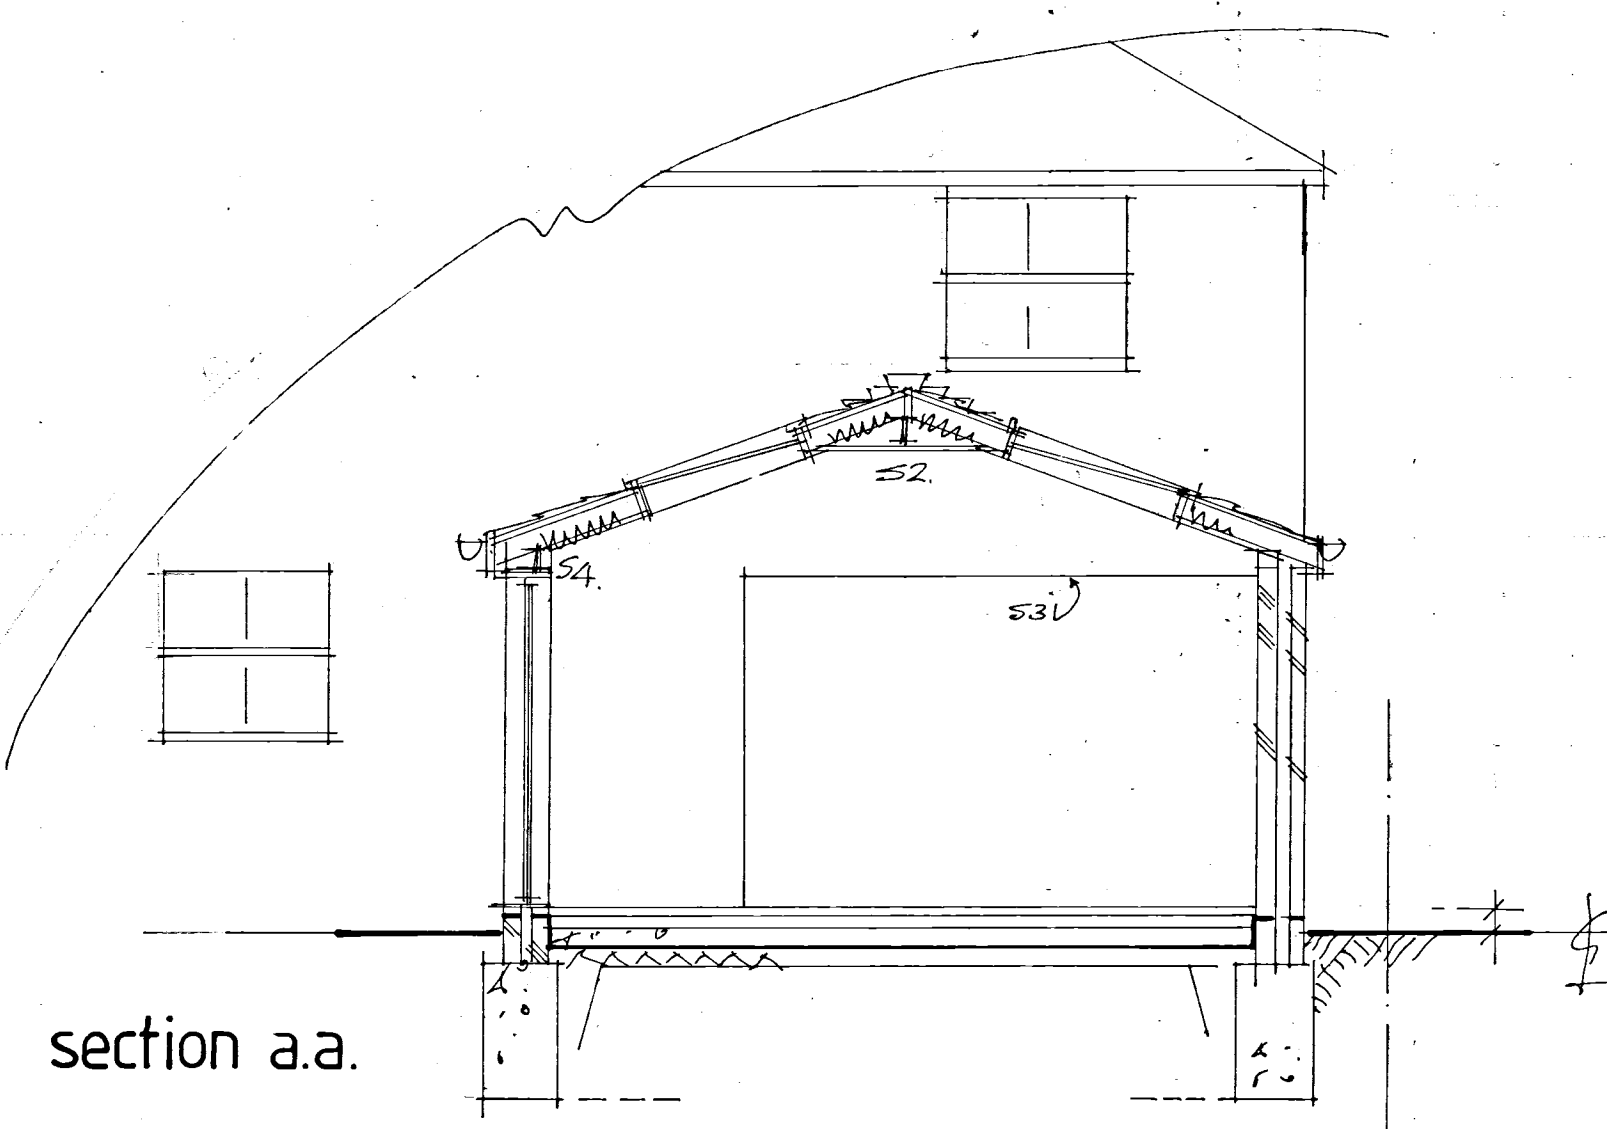
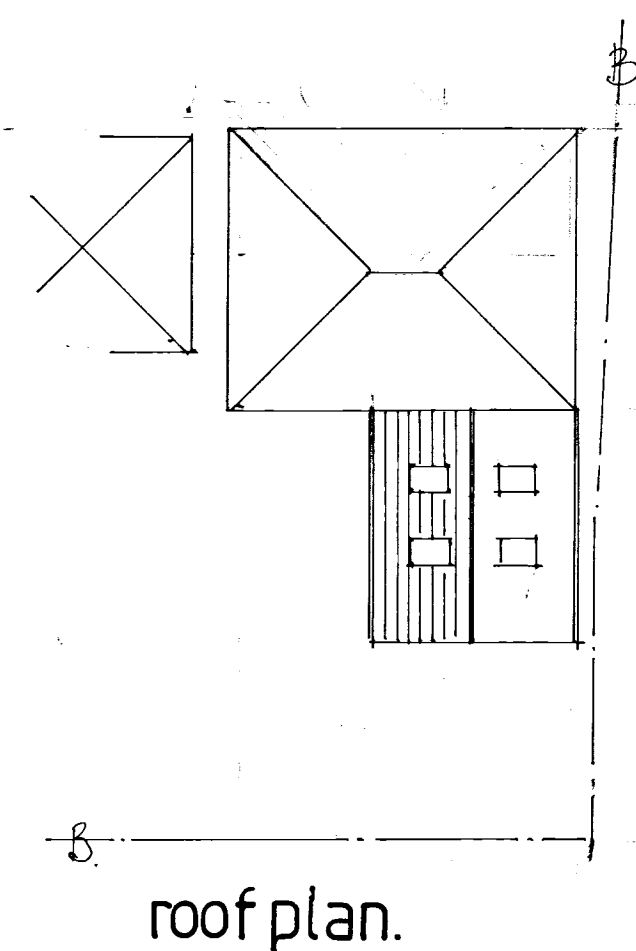
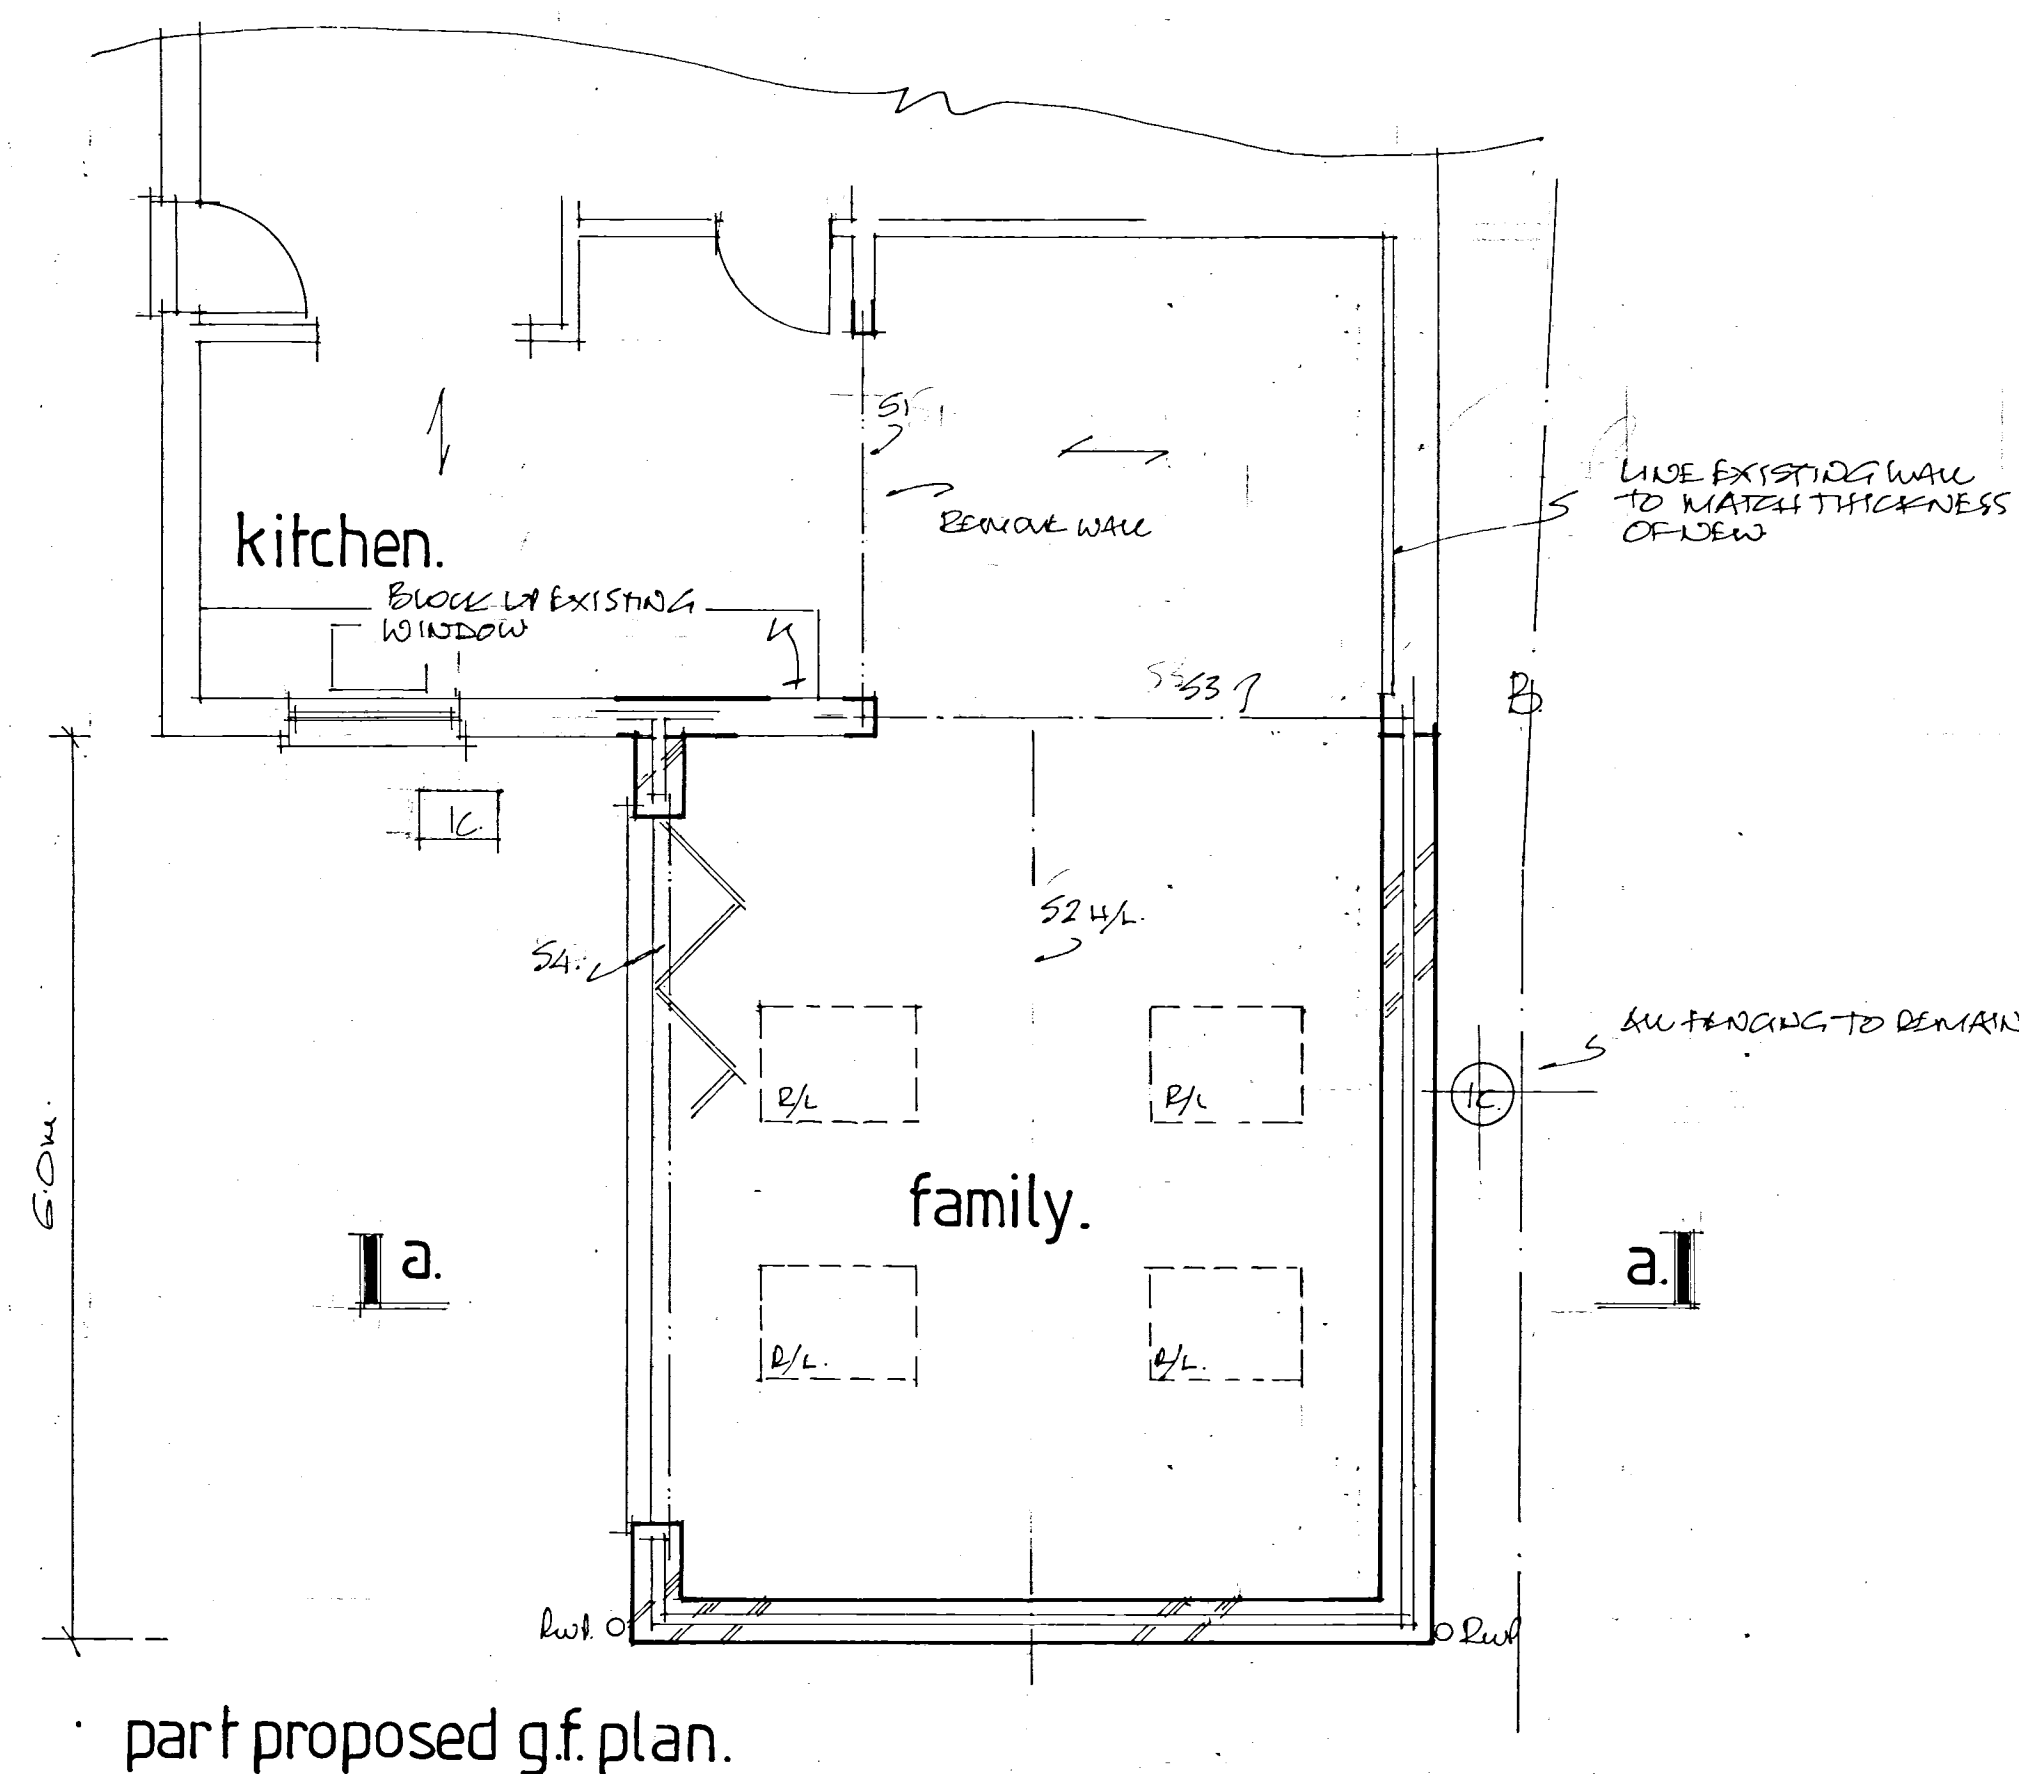
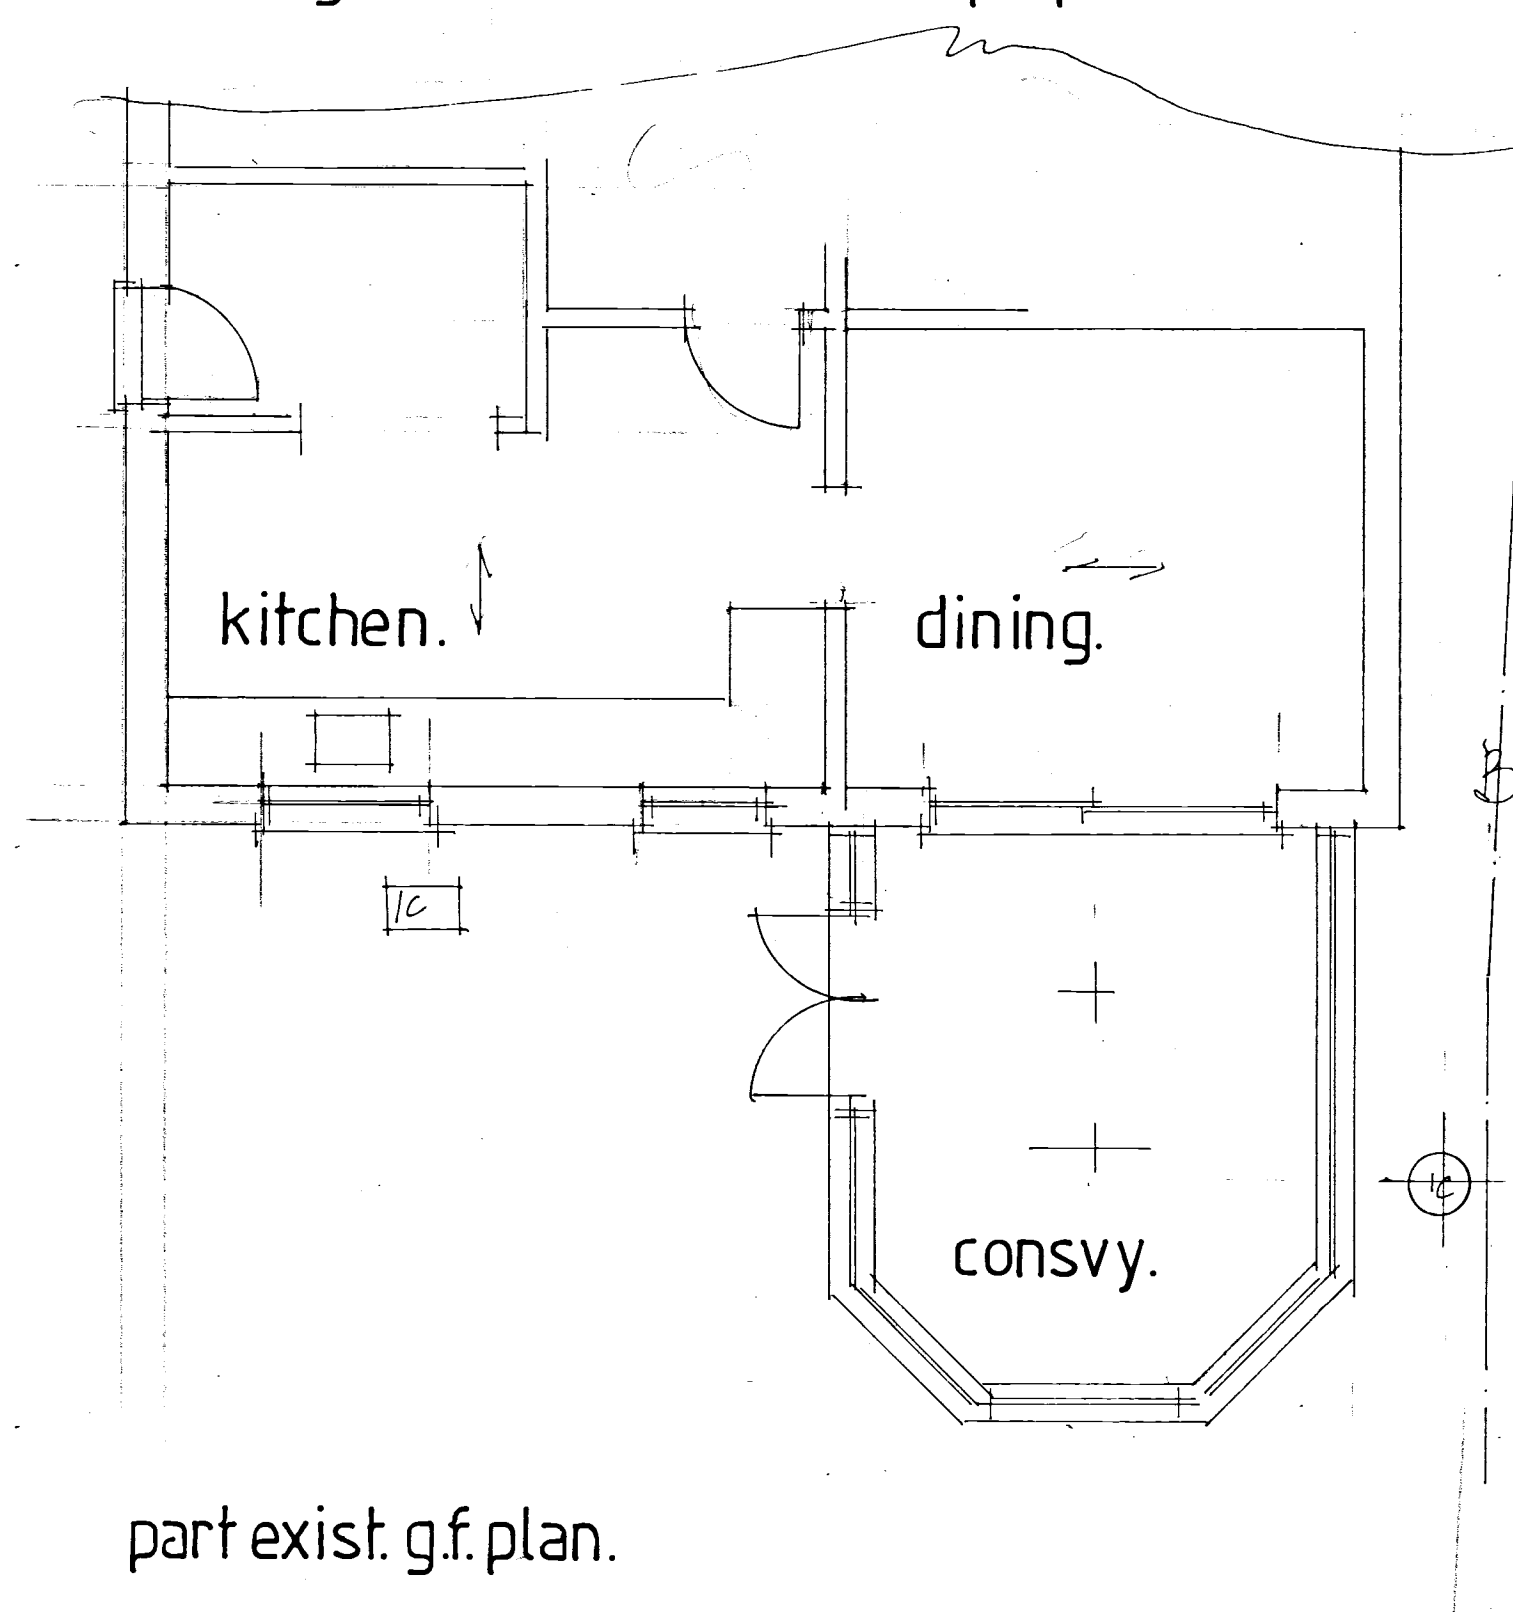


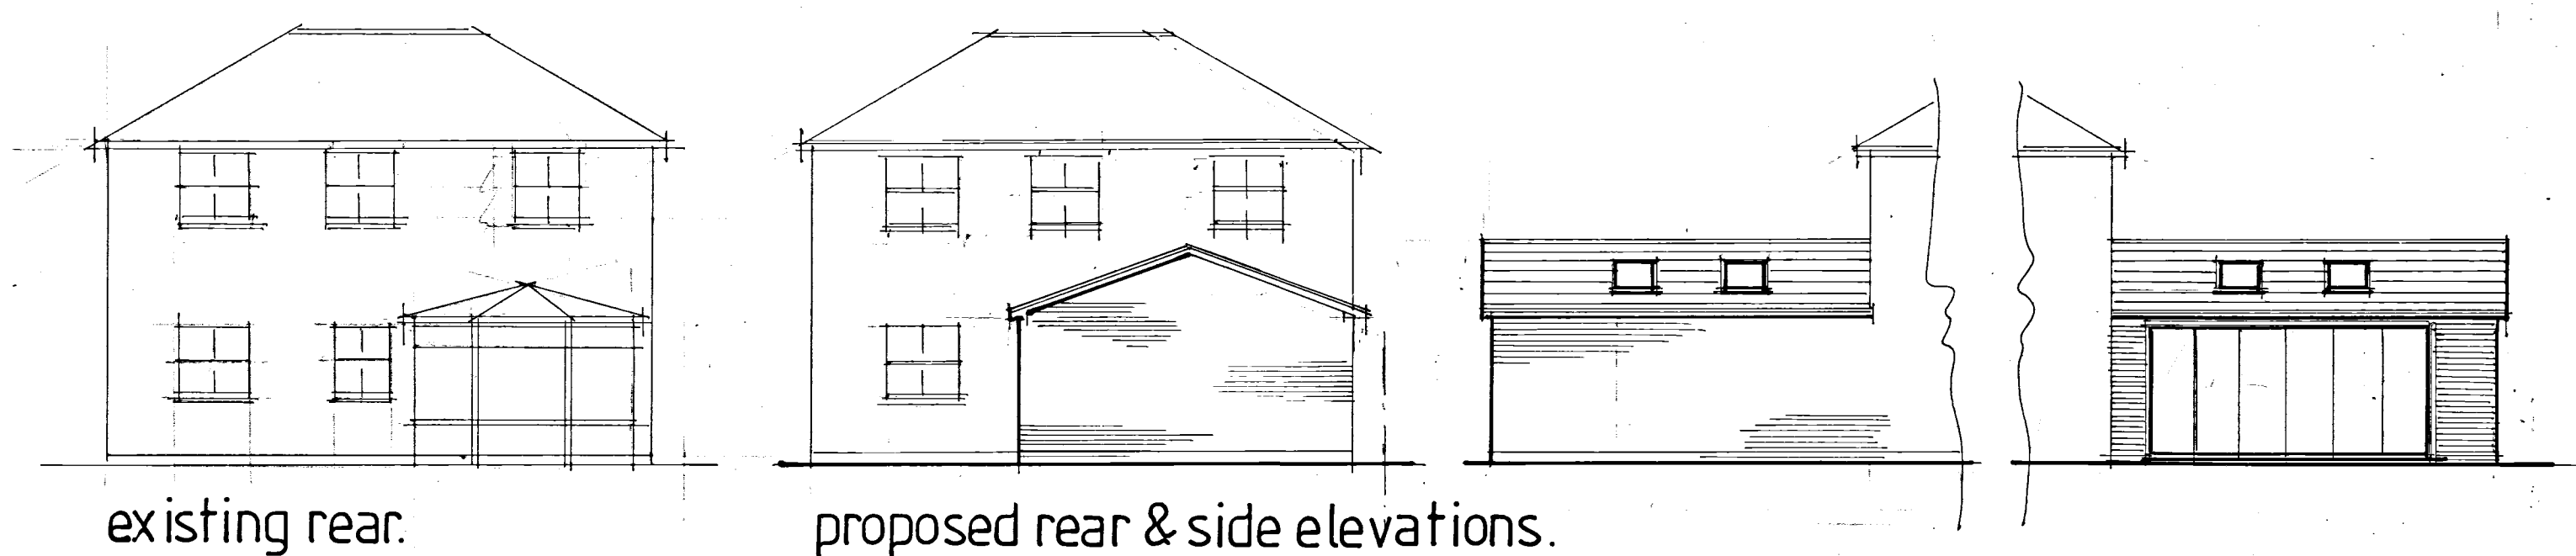

|   |                                                                                      |                                                                                       |
|---|--------------------------------------------------------------------------------------|---------------------------------------------------------------------------------------|
| A   |                                                                                      |                                                                                       |
| Date   |                                                                                      | Revision                                                                              |
| © copyright   |                                                                                      |                                                                                       |
| <b>THORNS YOUNG</b><br>ARCHITECTURAL   |                                                                                      |  |
| <b>THORNS-YOUNG LTD</b><br><b>CHARTERED BUILDING CONSULTANTS</b><br>Website: <a href="http://www.thornsyounge.co.uk">www.thornsyounge.co.uk</a> |                                                                                      |                                                                                       |
| <b>Fareham</b><br>21 Middle Road<br>Park Gate<br>SO31 7GH<br>Tel: (01329) 888 322                                                               | <b>Portsmouth</b><br>232 London Road<br>North End<br>PO2 9JQ<br>Tel: (02392) 672 883 |                                                                                       |
| Client   |                                                                                      |                                                                                       |
| MRS MRS CROCKER   |                                                                                      |                                                                                       |
| Job Title   |                                                                                      |                                                                                       |
| 30 CLAREMOUNT GARDENS<br>PLYMOUTH   |                                                                                      |                                                                                       |
| Drawing Title   |                                                                                      |                                                                                       |
| PROPOSED SINGLE<br>STOREY REAR EXTENSION   |                                                                                      |                                                                                       |
| Scale   |                                                                                      |                                                                                       |
| 1:50 & 1:100 AT A1.   |                                                                                      |                                                                                       |
| Date   | Drawn by                                                                             |                                                                                       |
| 20/11/16   | ST                                                                                   |                                                                                       |
| Drg. No.   |                                                                                      | Rev.                                                                                  |
| 9201.16.   |                                                                                      |                                                                                       |