




New stair to later detail
(pursuant to planning condition)

Existing double-height opening
infilled with new floor structure
to create living / dining space for
Townhouse 6

9 Main House - Proposed Cross Section C-C
SCALE: 1:50

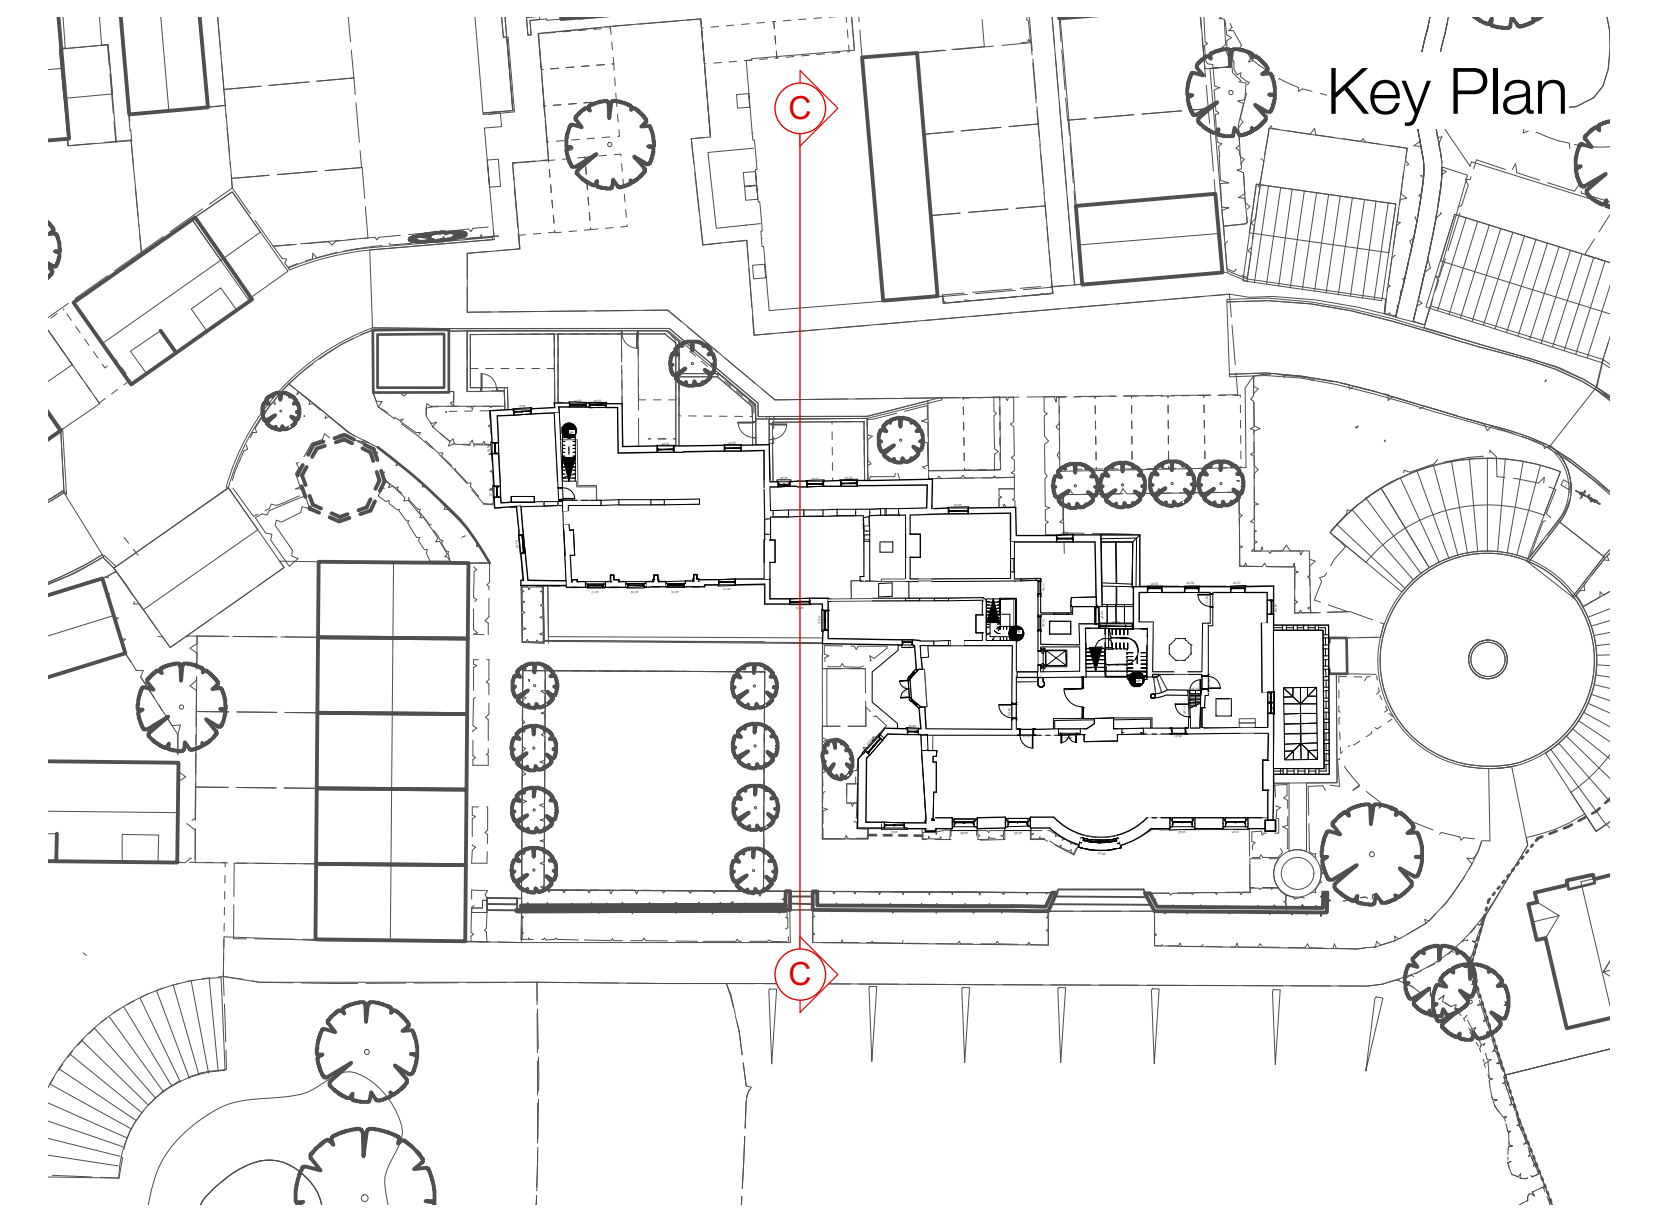

Scale to be used for planning purposes only

Proposed Section C-C
Southleigh Park (Main House)
245001 / P115 / 0
Scale@A3: 1:50
July 2017

TERENCE
O'ROURKE