

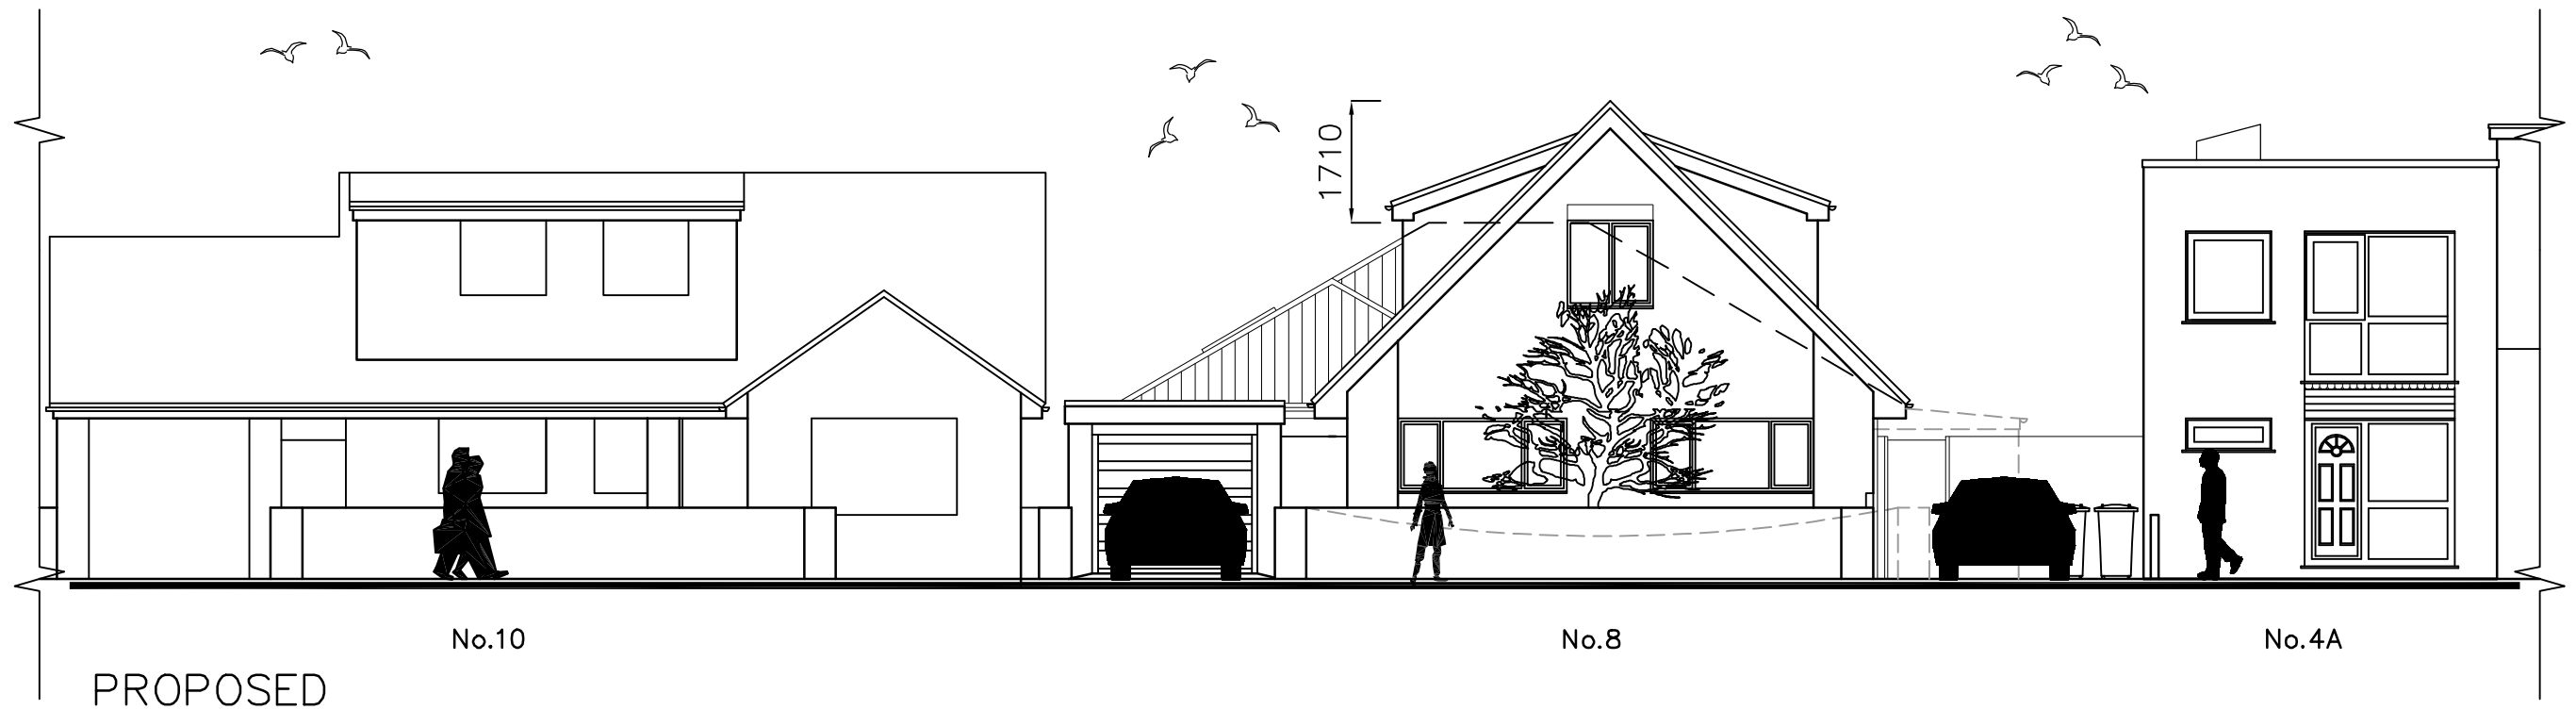


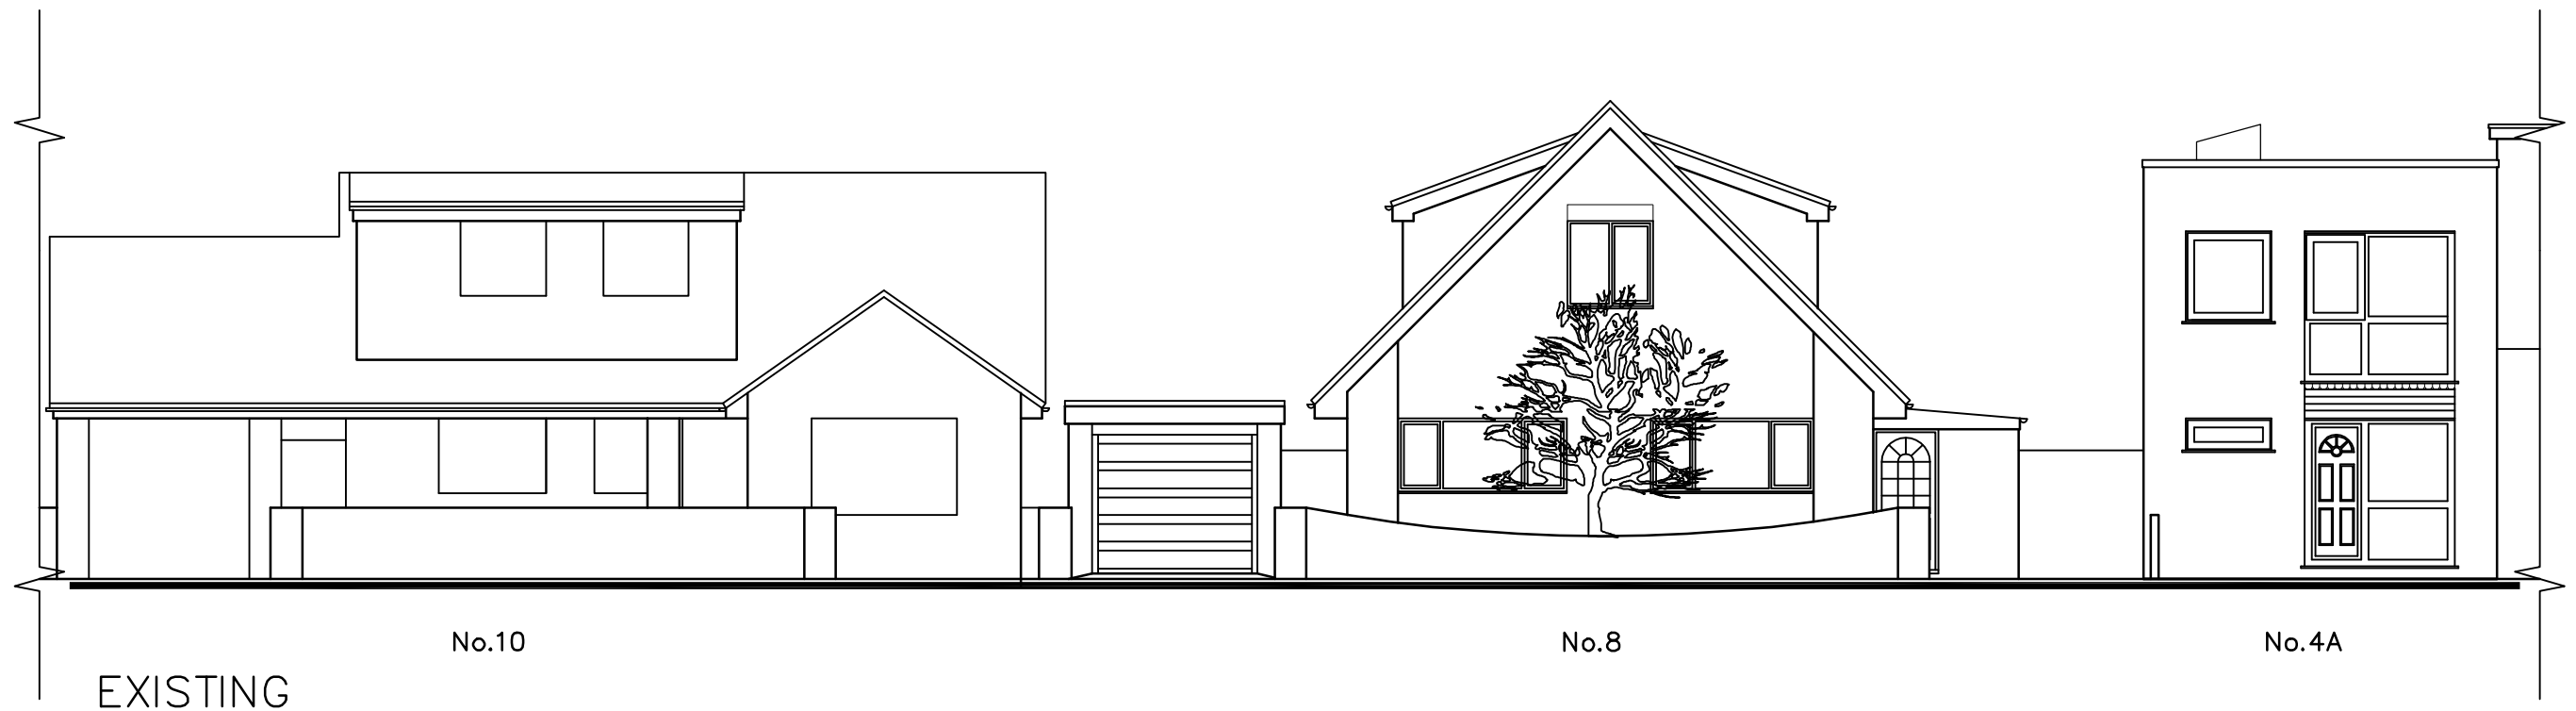

Land Rear of
8 West Haye Road,
Hayling Island,
P011 9RN

STREET ELEVATIONS

Revisions
A.

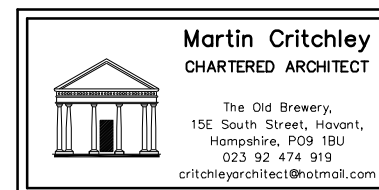

Scale A3 = 1:100
Drawn JHL
Date 03/04/17

17021-302⁰

metres

10

20

30

40