
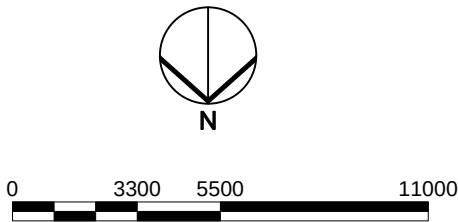


BLOCK PLAN 1:500

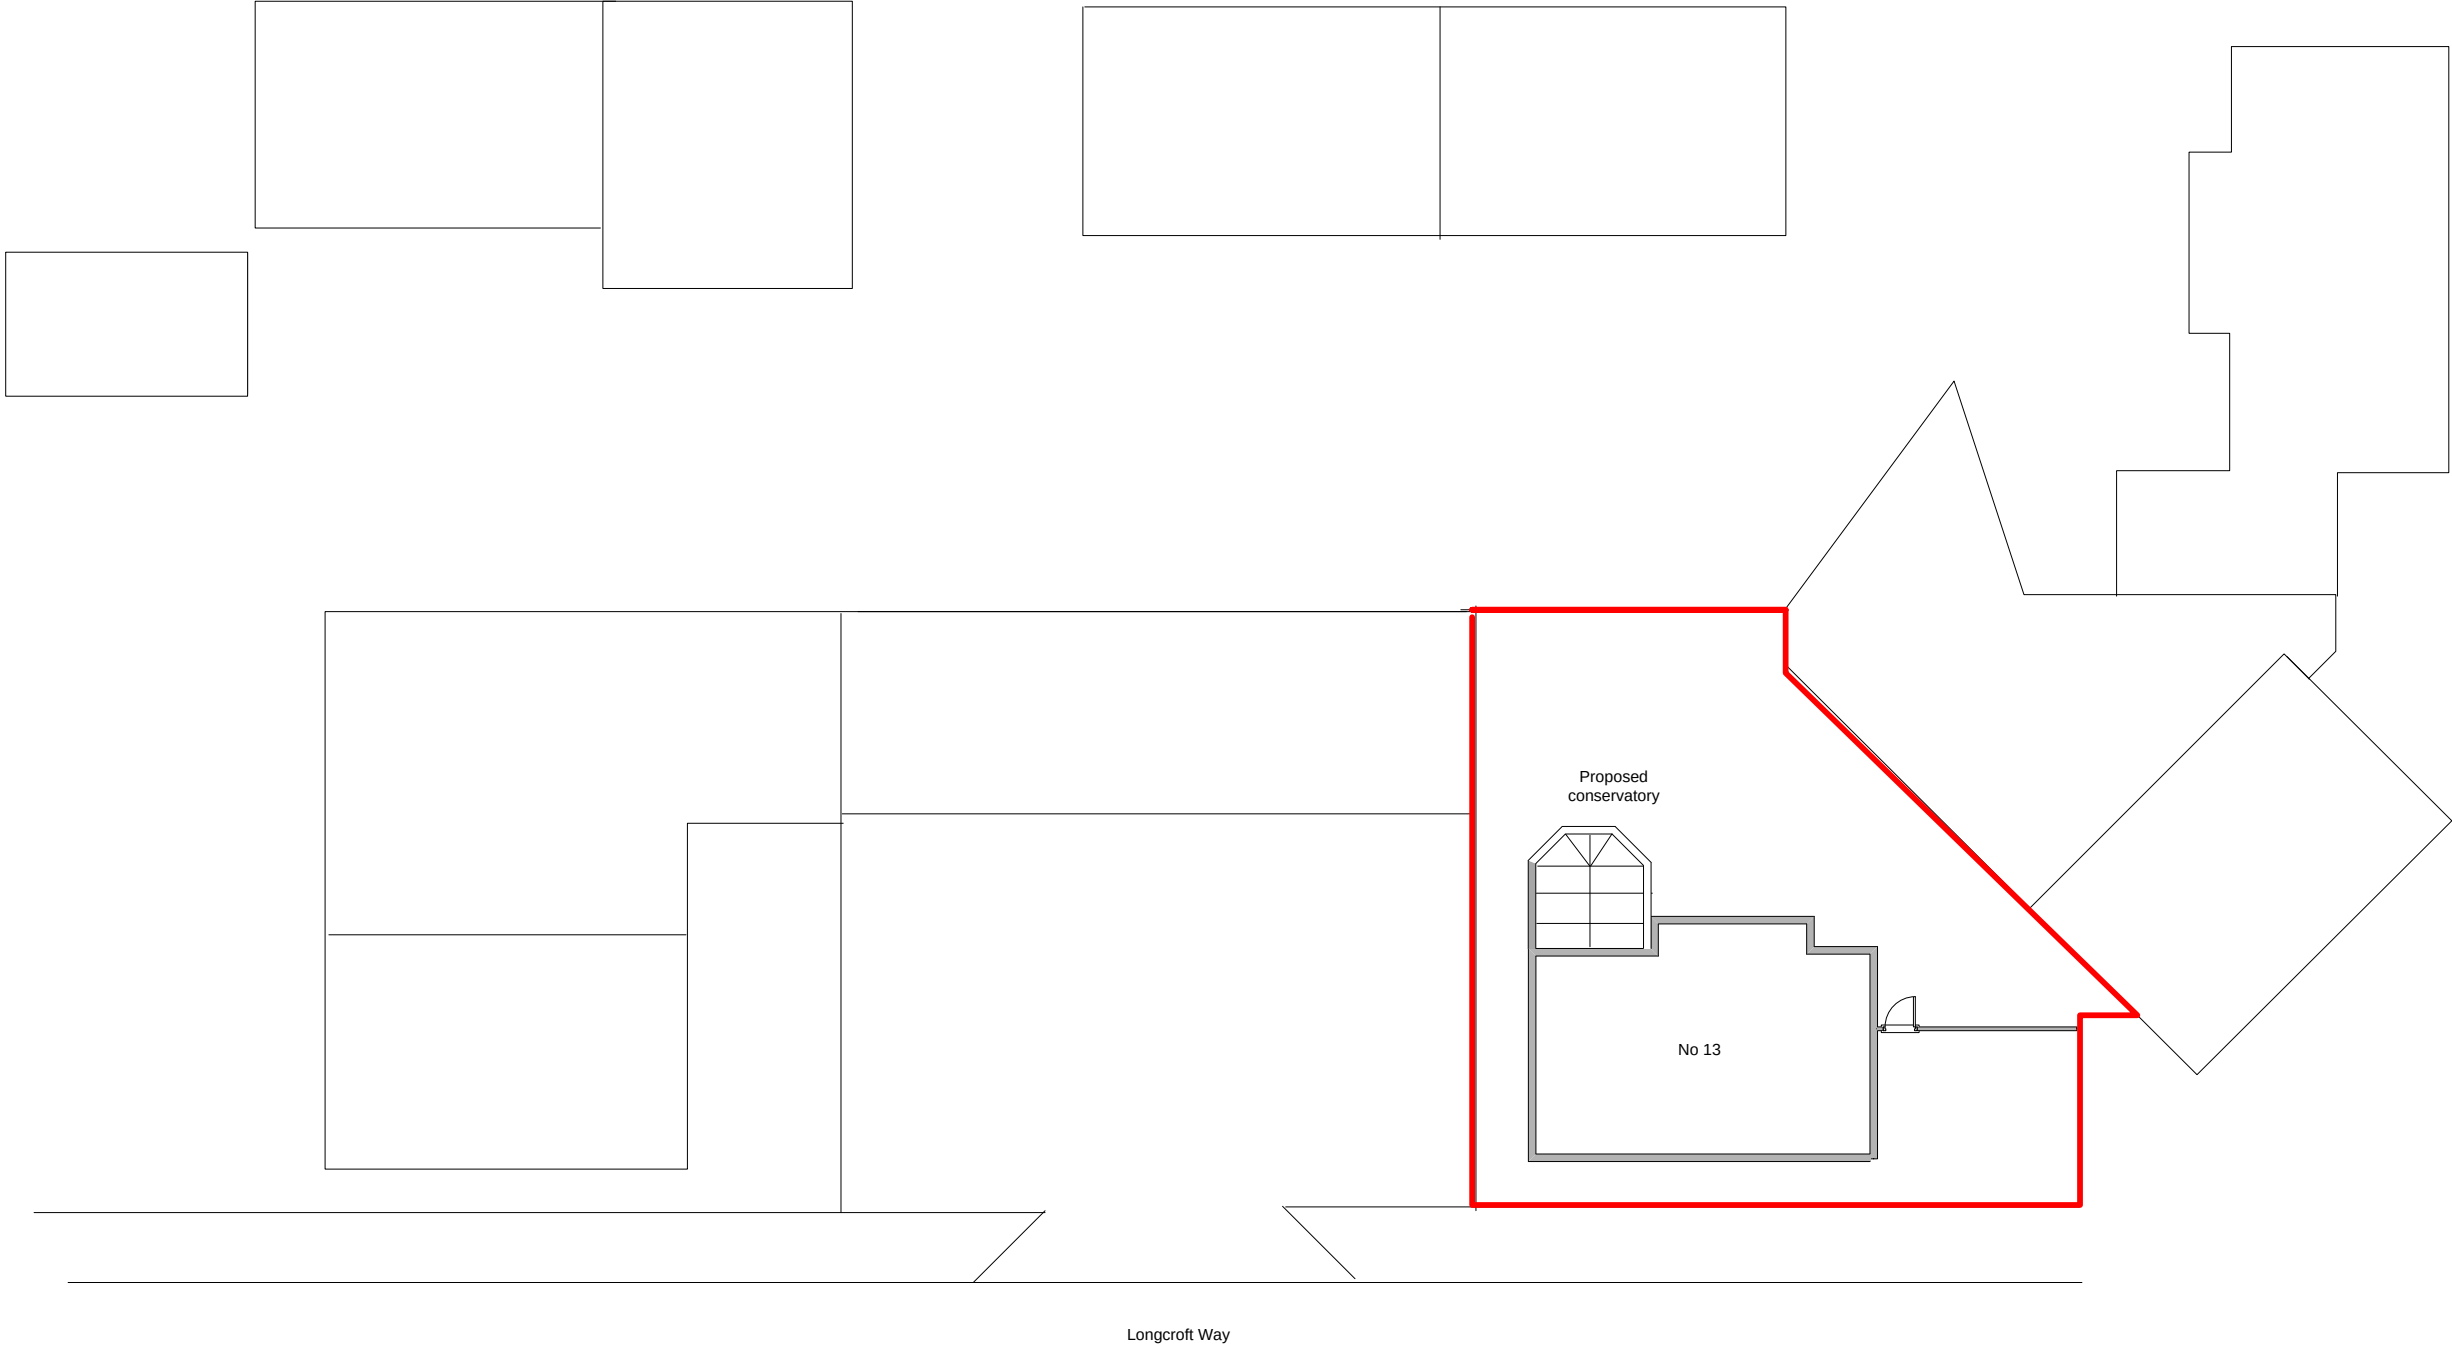

 Note: Dimensions taken from site survey	MS SMITH 13 LONGCROFT WAY HAVANT			
	PLANS PRODUCED FOR LOCAL AUTHORITY PLANNING APPROVAL ONLY. ALL DIMENSIONS ON SITE TO BE CHECKED BY CONTRACTOR PRIOR TO THE COMMENCEMENT OF WORK AND SUPERSEDE THOSE SHOWN ON PLANS			
	Conservatory	SIZE A3	FSCM NO	DWG NO 01
18/06/17	SCALE	1:500	SHEET	1 OF 3