


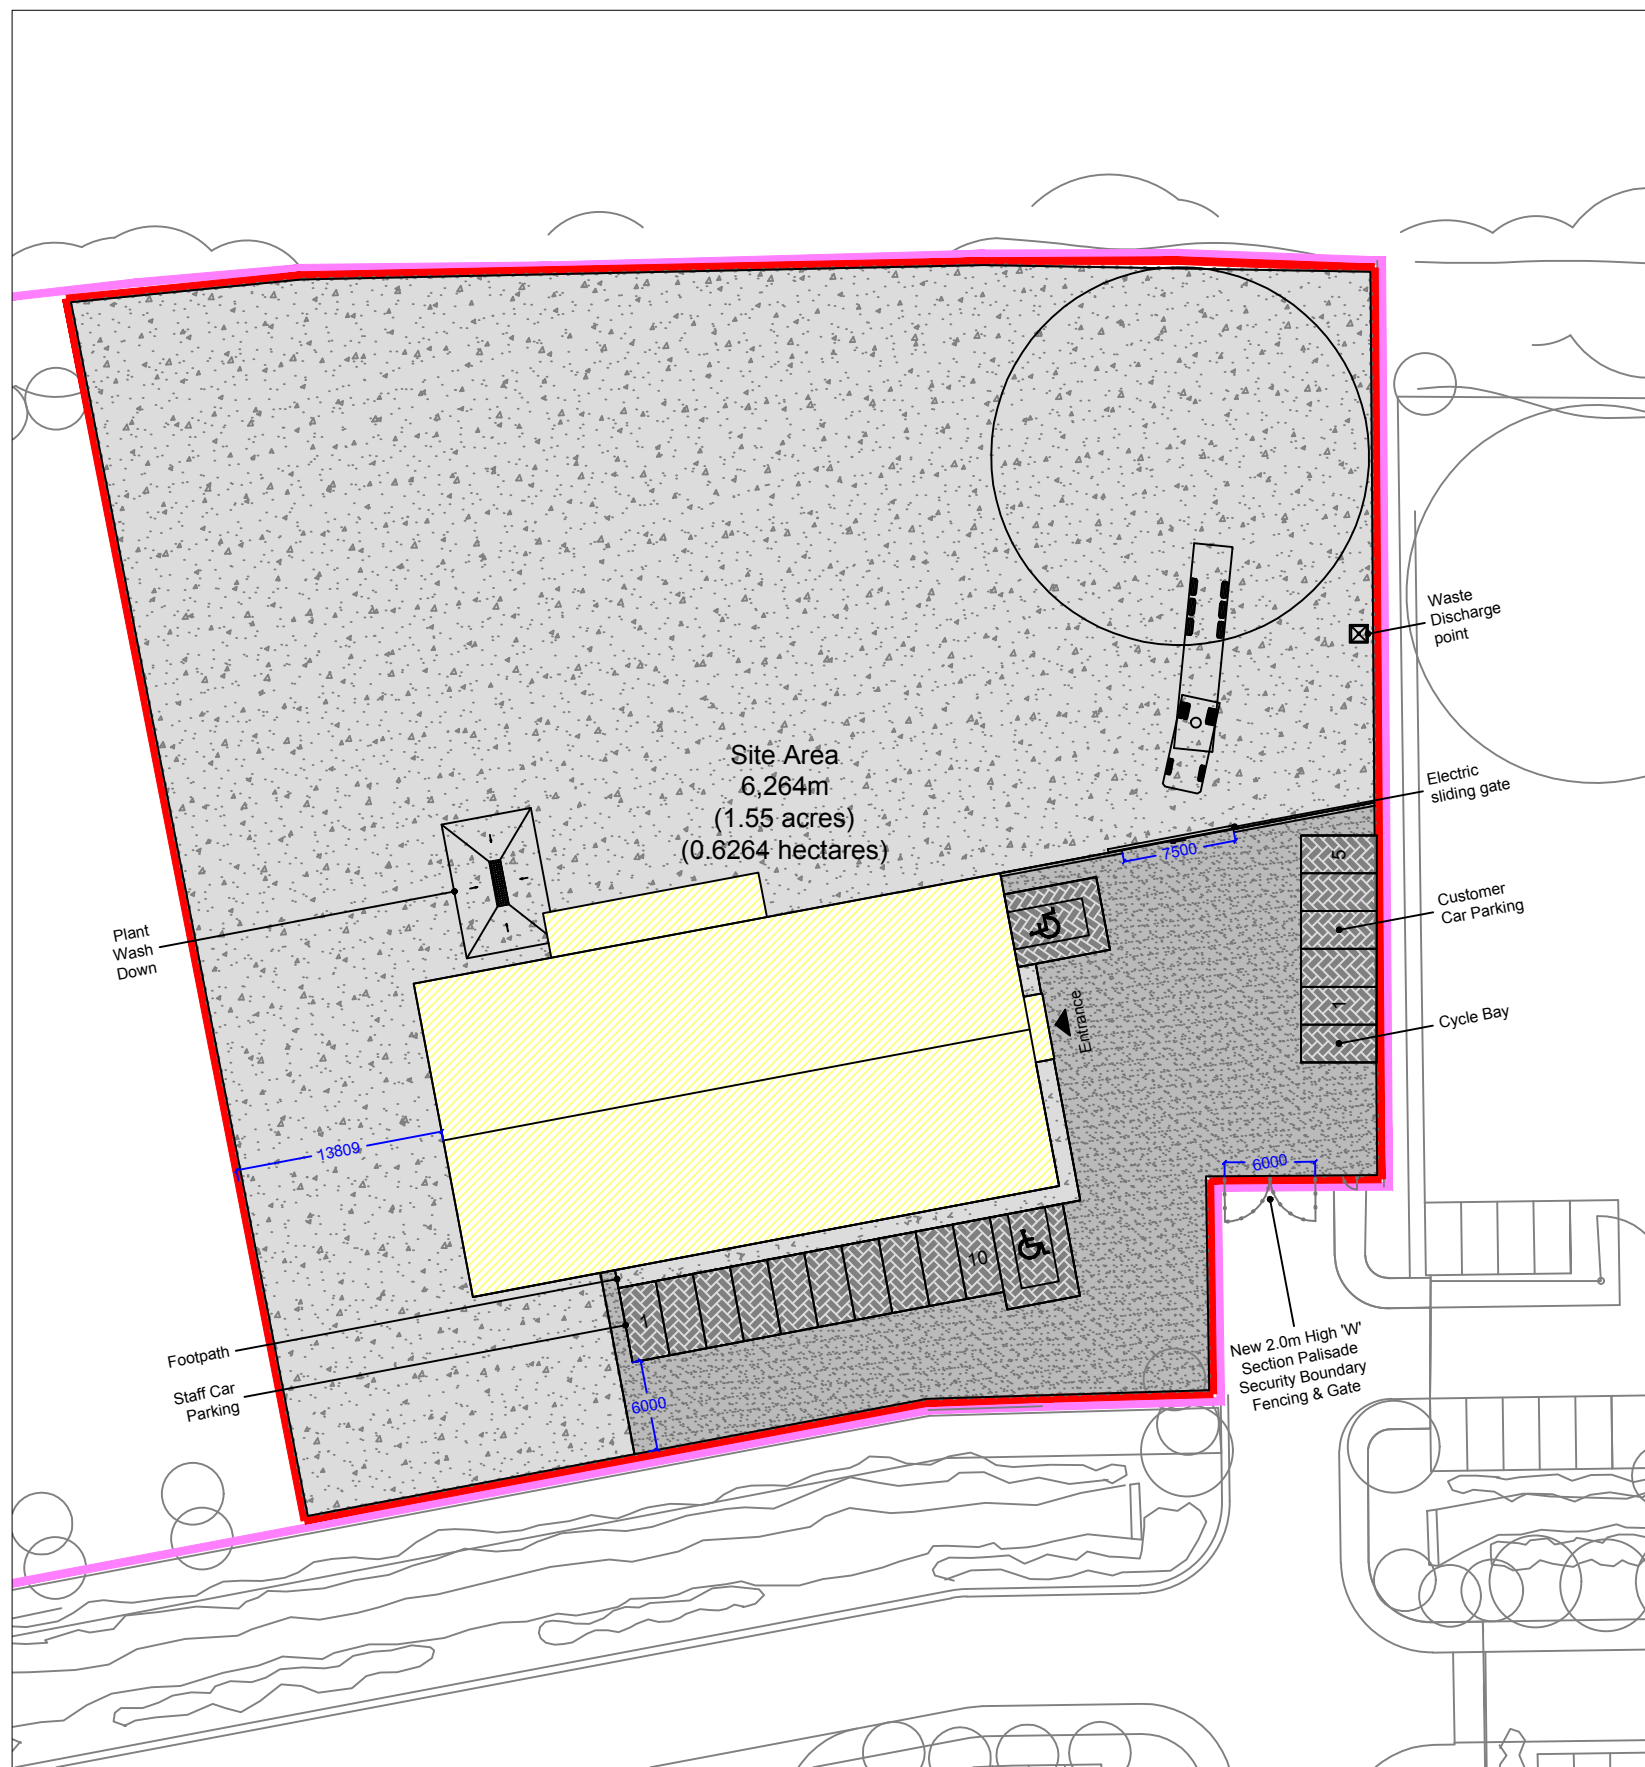



Proposed Block Plan Scale 1:500  
Developer Site Boundary  
Site 4 Boundary (1.55acres)



Indicative Site Ariel Plan Scale NTS  
Developer Site Boundary  
Site 4 Boundary (1.55acres)



Indicative Street View Scale NTS

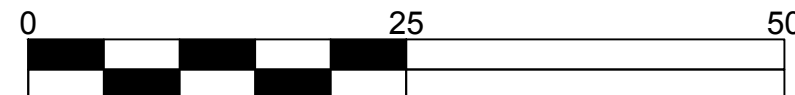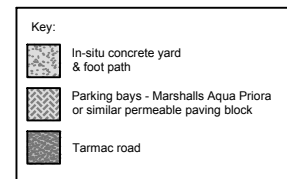

|   |              |        |            |
|---|--------------|--------|------------|
| Rev   | Description: | By:    | Date:      |
| Job Title:<br>Proposed New Gap Plant Hire Depot<br>Site 4 Harts Farm Way<br>Havant<br>PO9 1HS   |              |        |            |
| Drawing Name:<br>Proposed Block Plan   |              |        |            |
| Project Ref: E4194 17   |              |        |            |
| Date:   | 31.03.17     | Scale: | 1:500 @ A3 |
| Drawn:   | dmc          |        |            |
| Drg No:   | A002         | Rev:   | -          |
| Drg Status: Planning   |              |        |            |
| <br>19, ROBERT DRIVE,<br>HELEN STREET,<br>GLASGOW,<br>G51 3HE.<br>TEL: (0141) 445 6688<br>FAX: (0141) 445 6686<br>E-MAIL: design@bbpbuildingprojects.co.uk |              |        |            |