

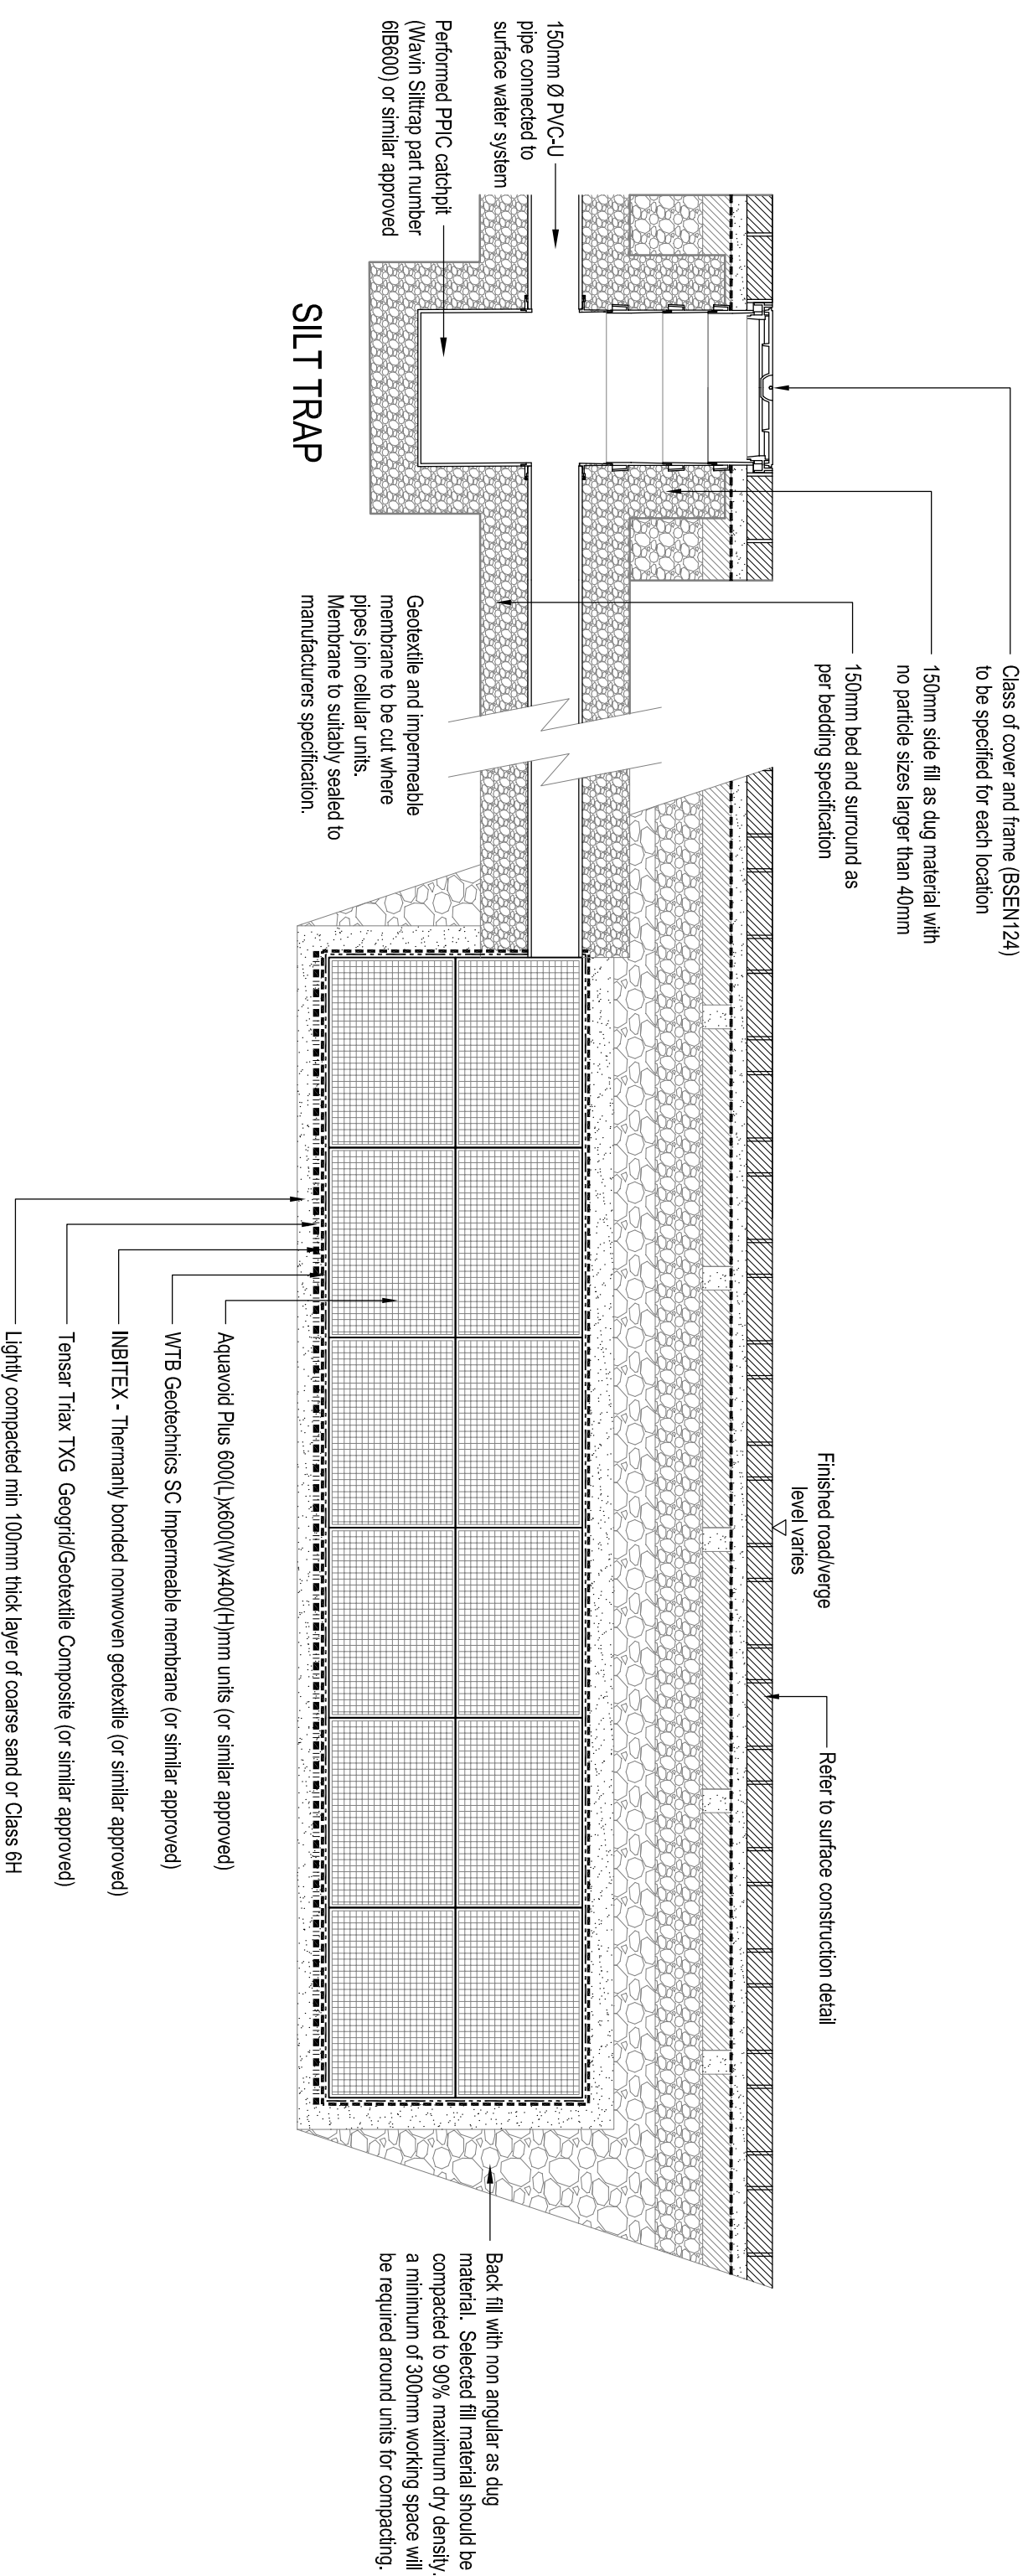


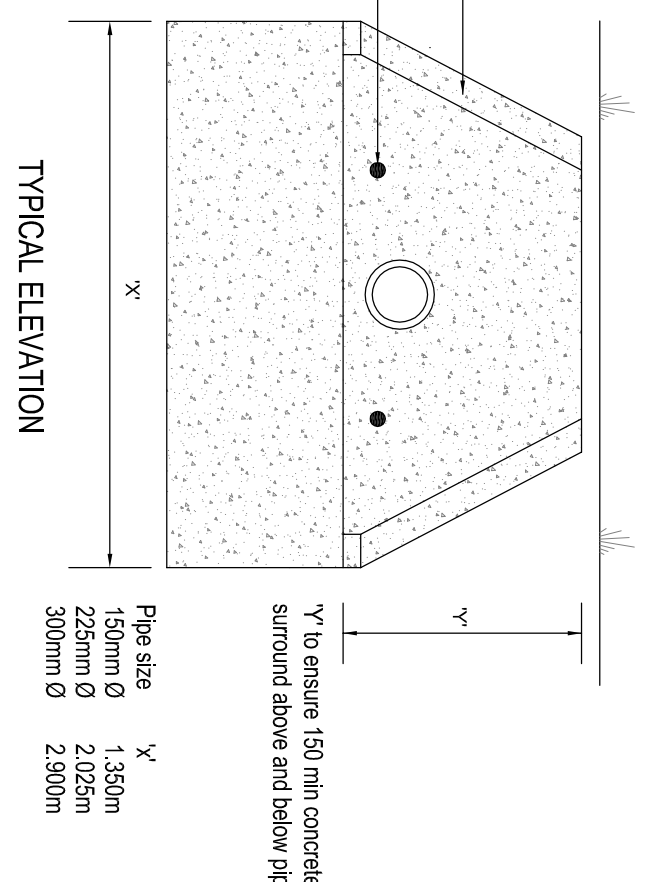


SECTION THROUGH AQUAVOID STORAGE TANK AND SILT TRAP


SCALE 1:20

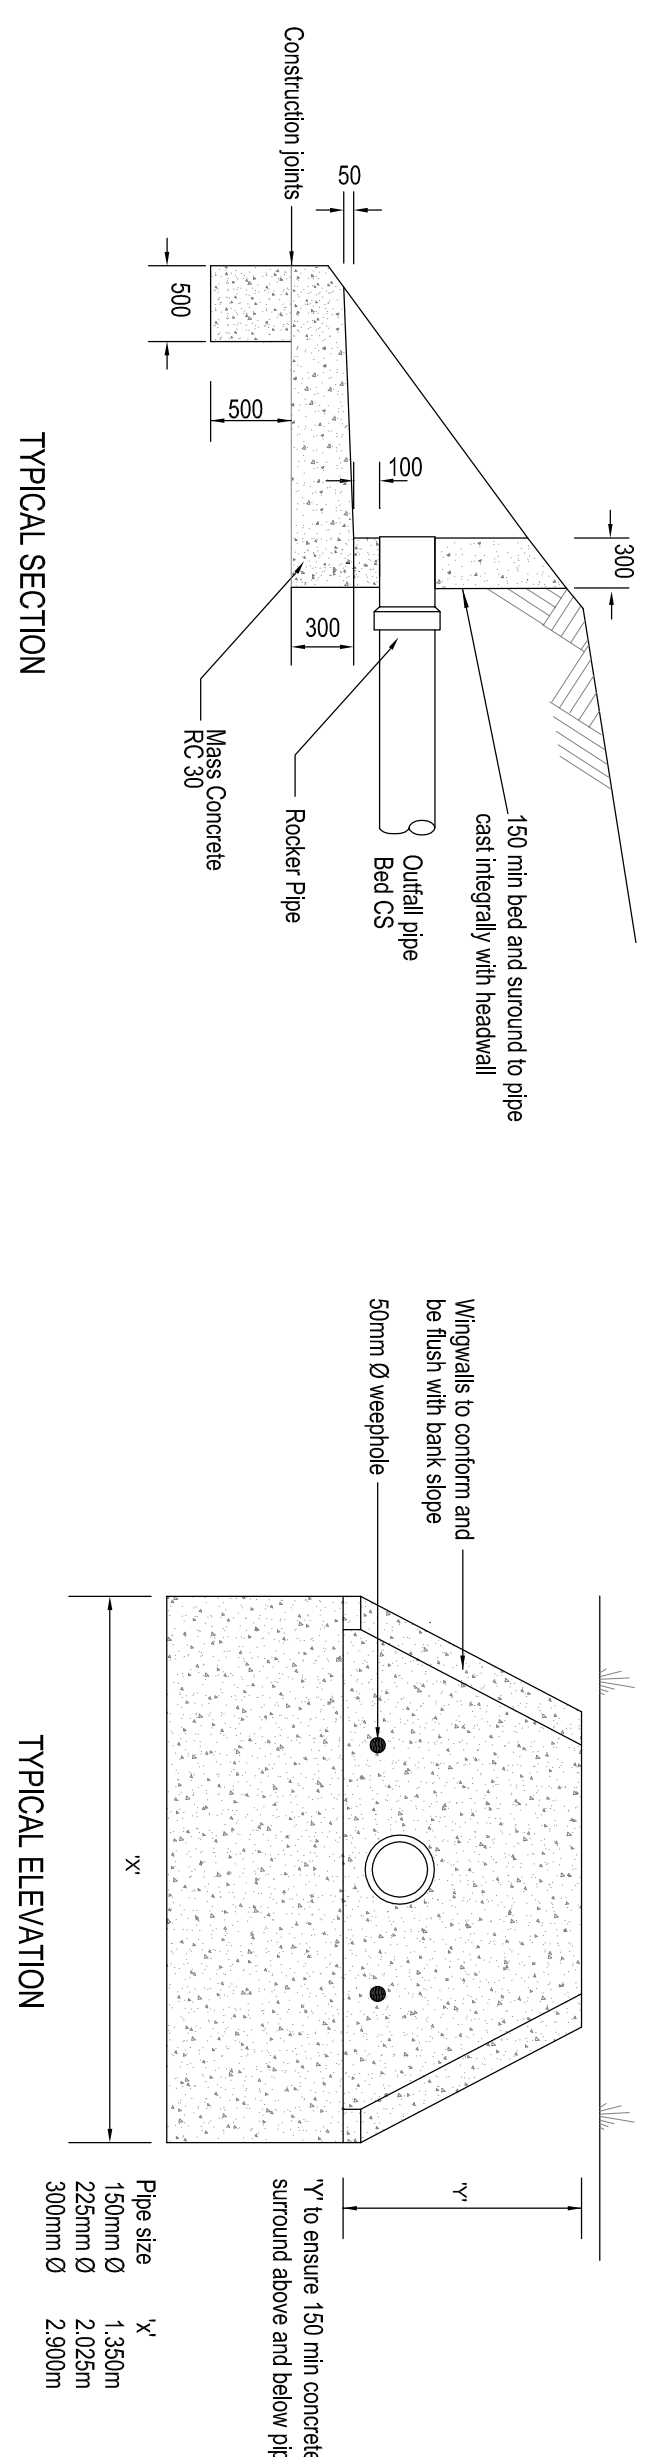


- NOTES:**
1. AI works to be in accordance with EA, Water Authority & Local Authority specifications and agreements.
 2. AI dimensions in mm unless otherwise stated and concrete thickness shown are minimums
 3. Angle of headwall to suit direction of flow of water course and approach angle of outfall pipe

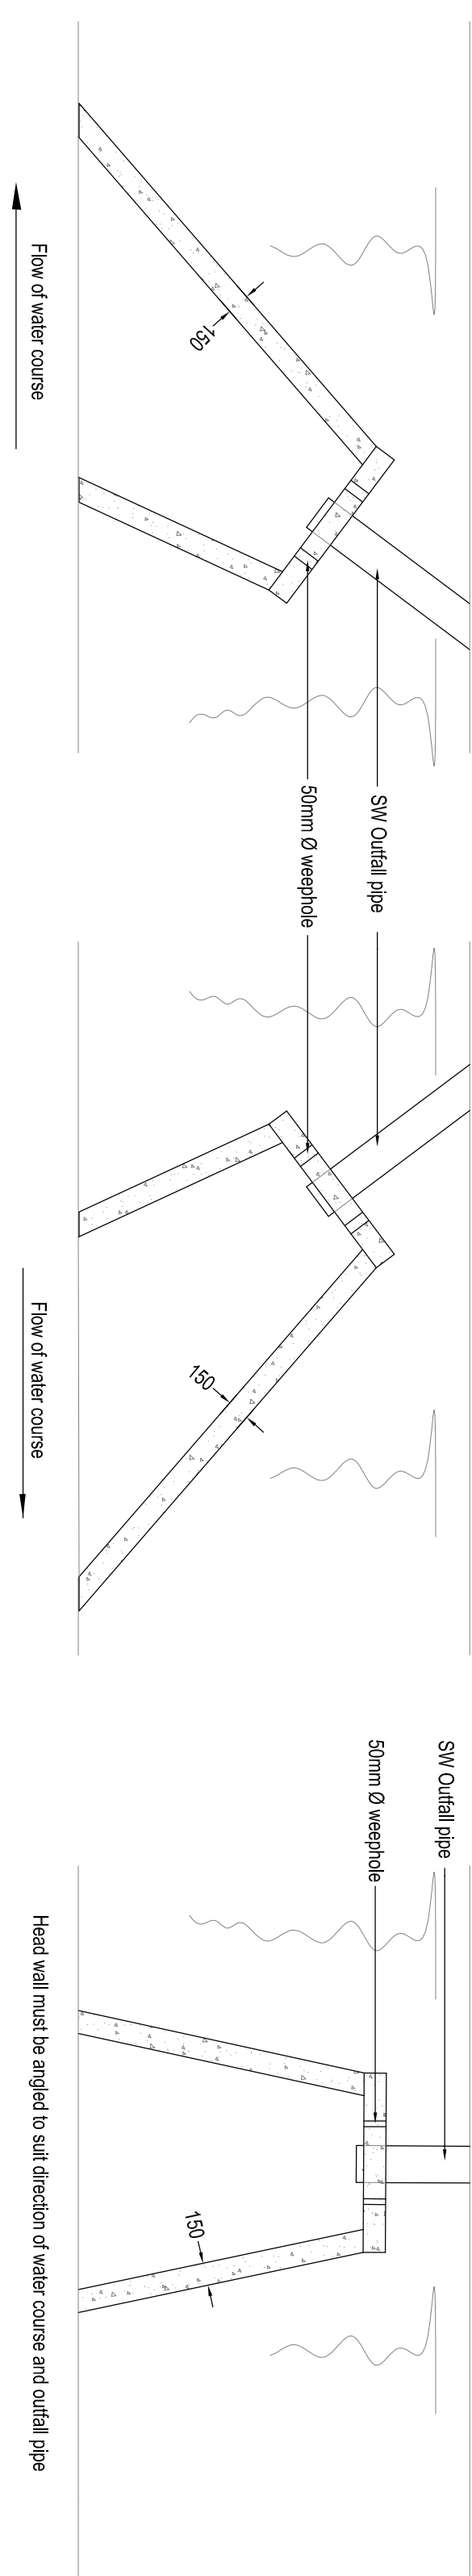


CONCRETE HEADWALL
SCALE 1:50

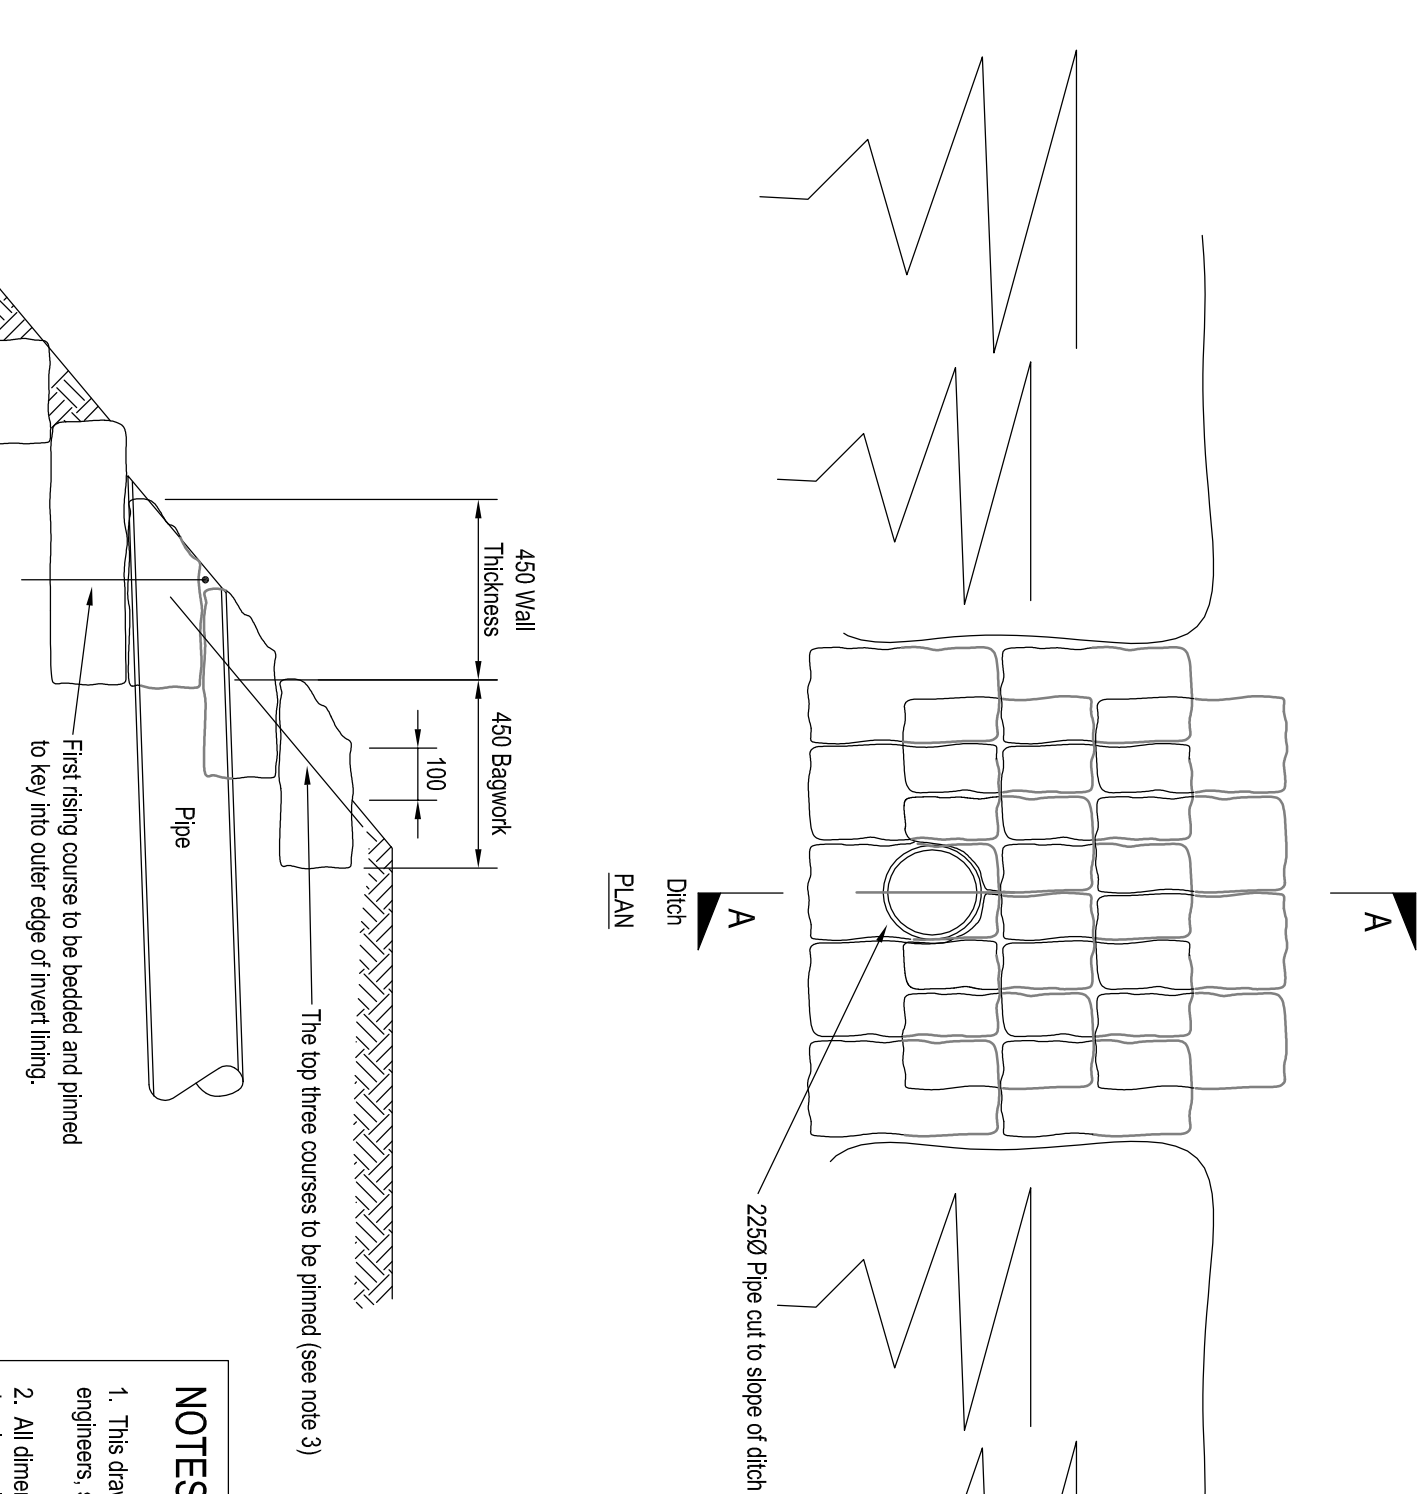


1. The drawing is to be read in conjunction with all relevant architectural, engineering, services and specialist drawings and specifications.
2. All dimensions are in millimetres. All levels are in metres. Do not cast this drawing, print, plot or disk.
3. Bags shall be of a mixture of cement and shall be of a size to provide a minimum wet thickness of 45mm.
4. The bags shall be not more than three quarters filled with mix & concrete immediately prior to placing and the mix shall.
5. The bags shall be placed so as to "lock" into" with the mastic away from the wall and support the position of them retaining block.
6. The top three courses of bags shall be spaced together with mix steel bar 6mm dia. \$800 long at 500mm intervals along the top of the wall.

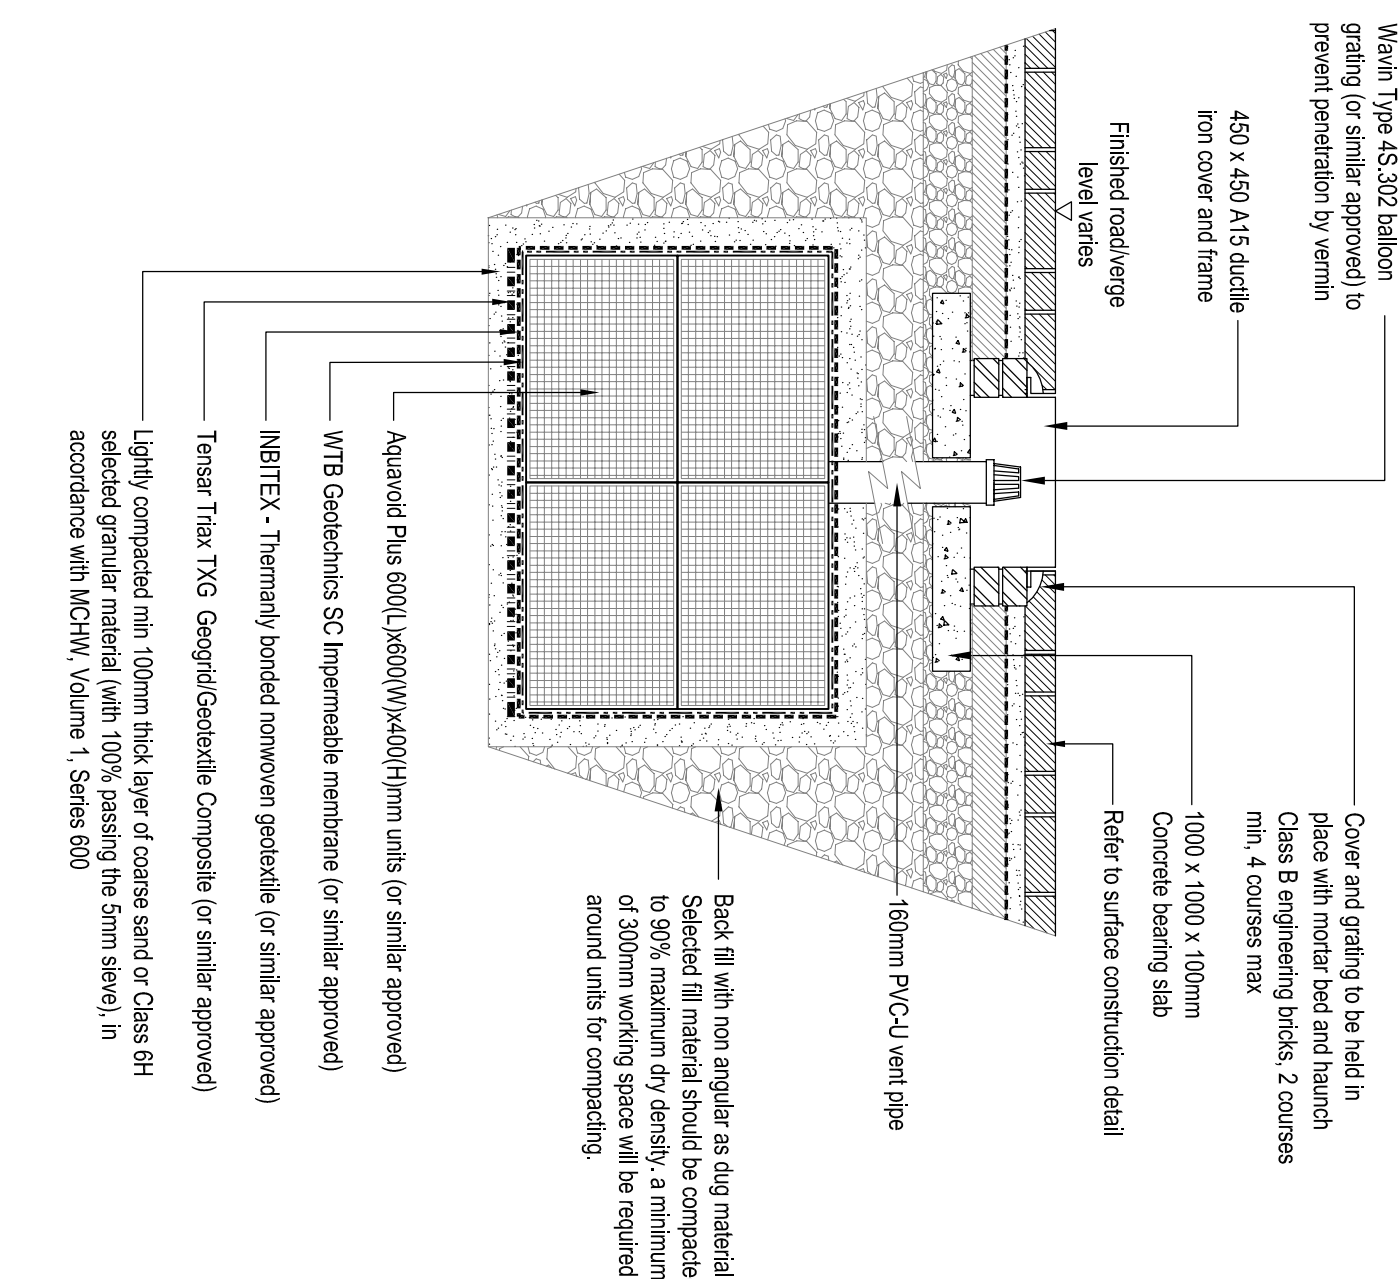

AIR VALVE - SECTION THROUGH AQUA VOID STORAGE TANK

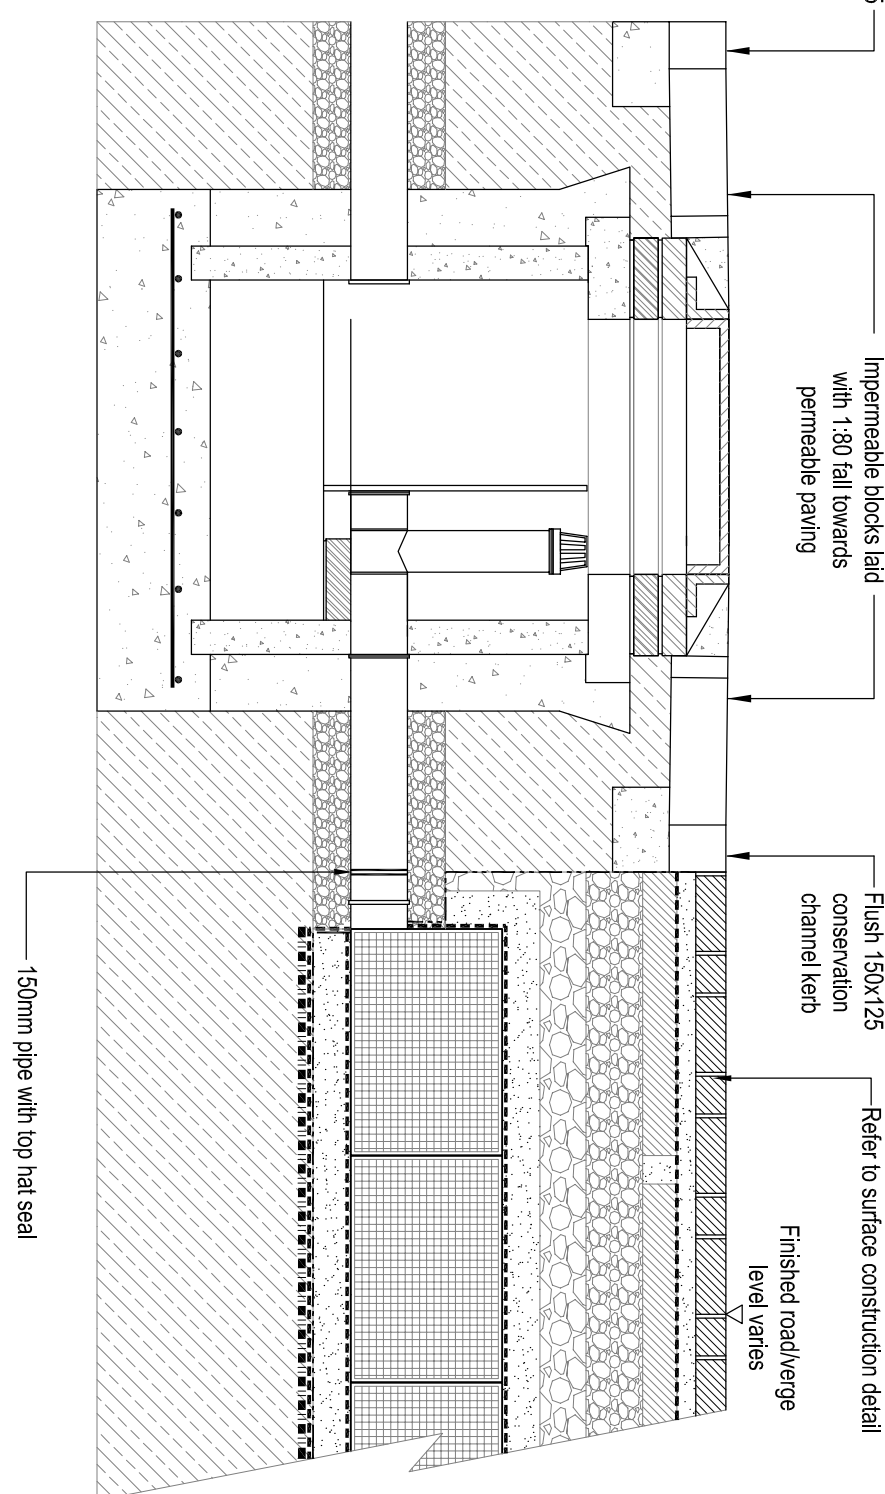


TYPICAL PERMEABLE PAVED STORMWATER SOURCE CONTROL SYSTEM - SECTION

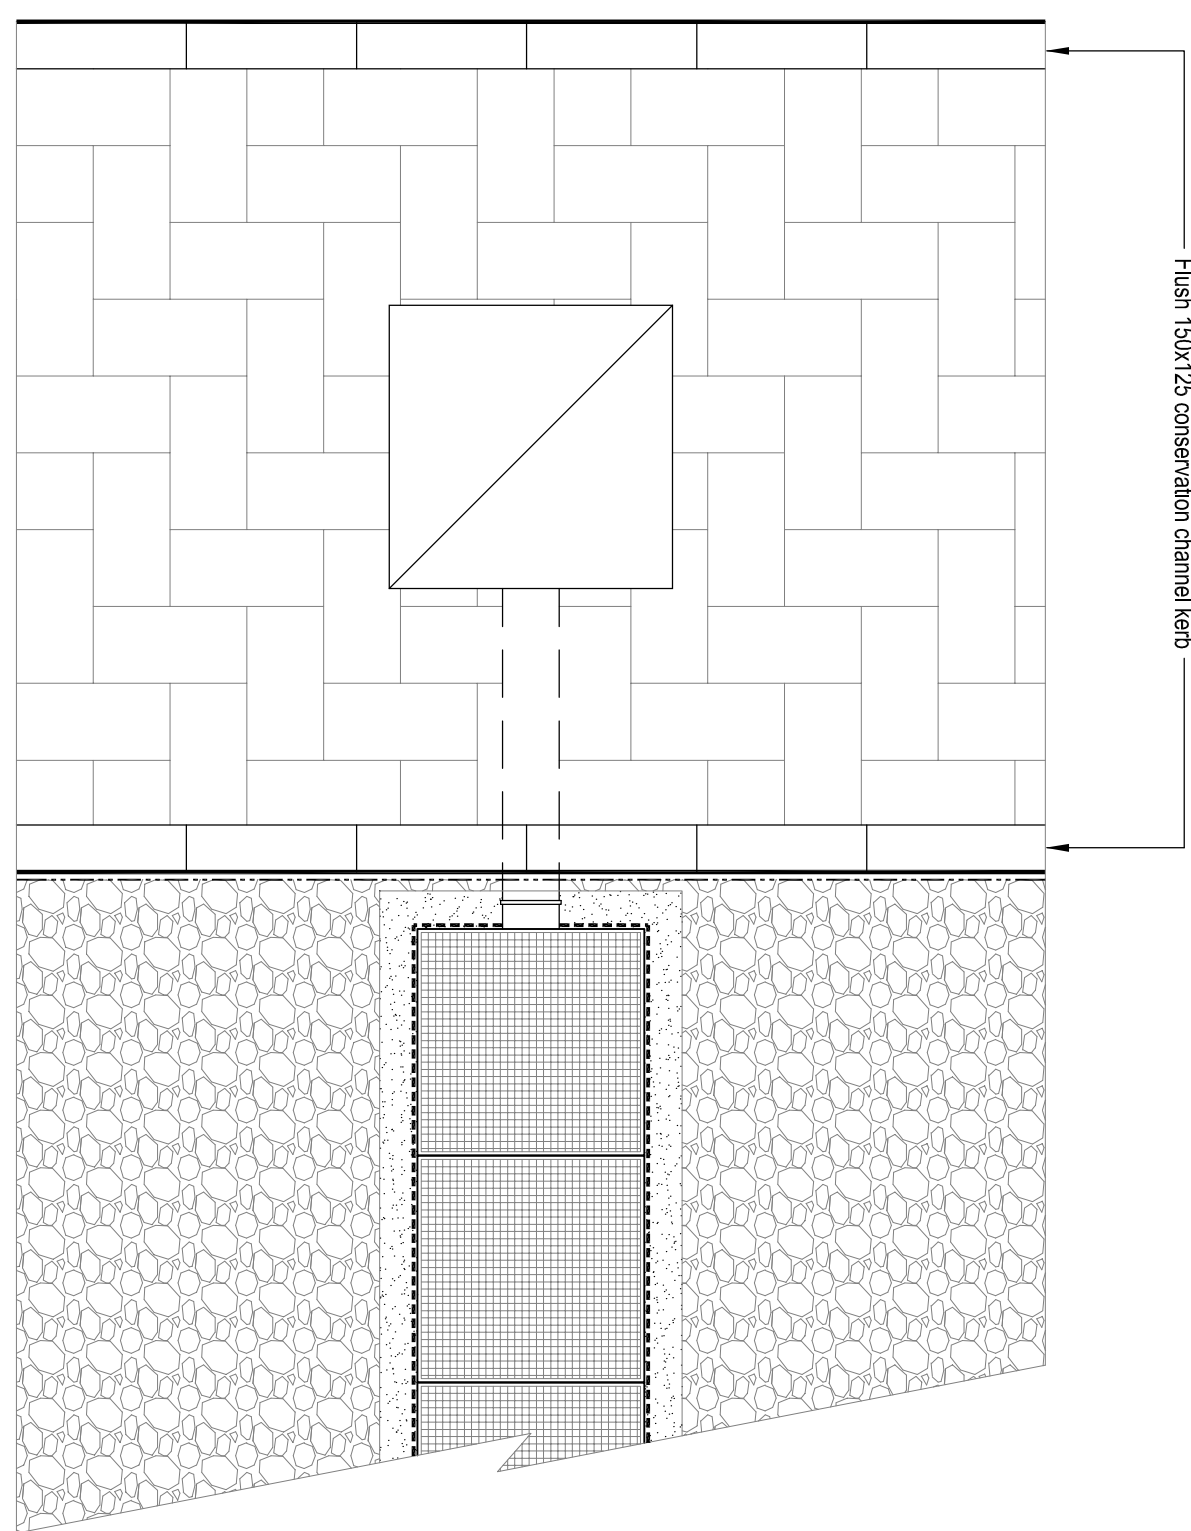


TYPICAL PERMEABLE PAVED STORMWATER SOURCE CONTROL SYSTEM - PLAN


SCALE 1:20

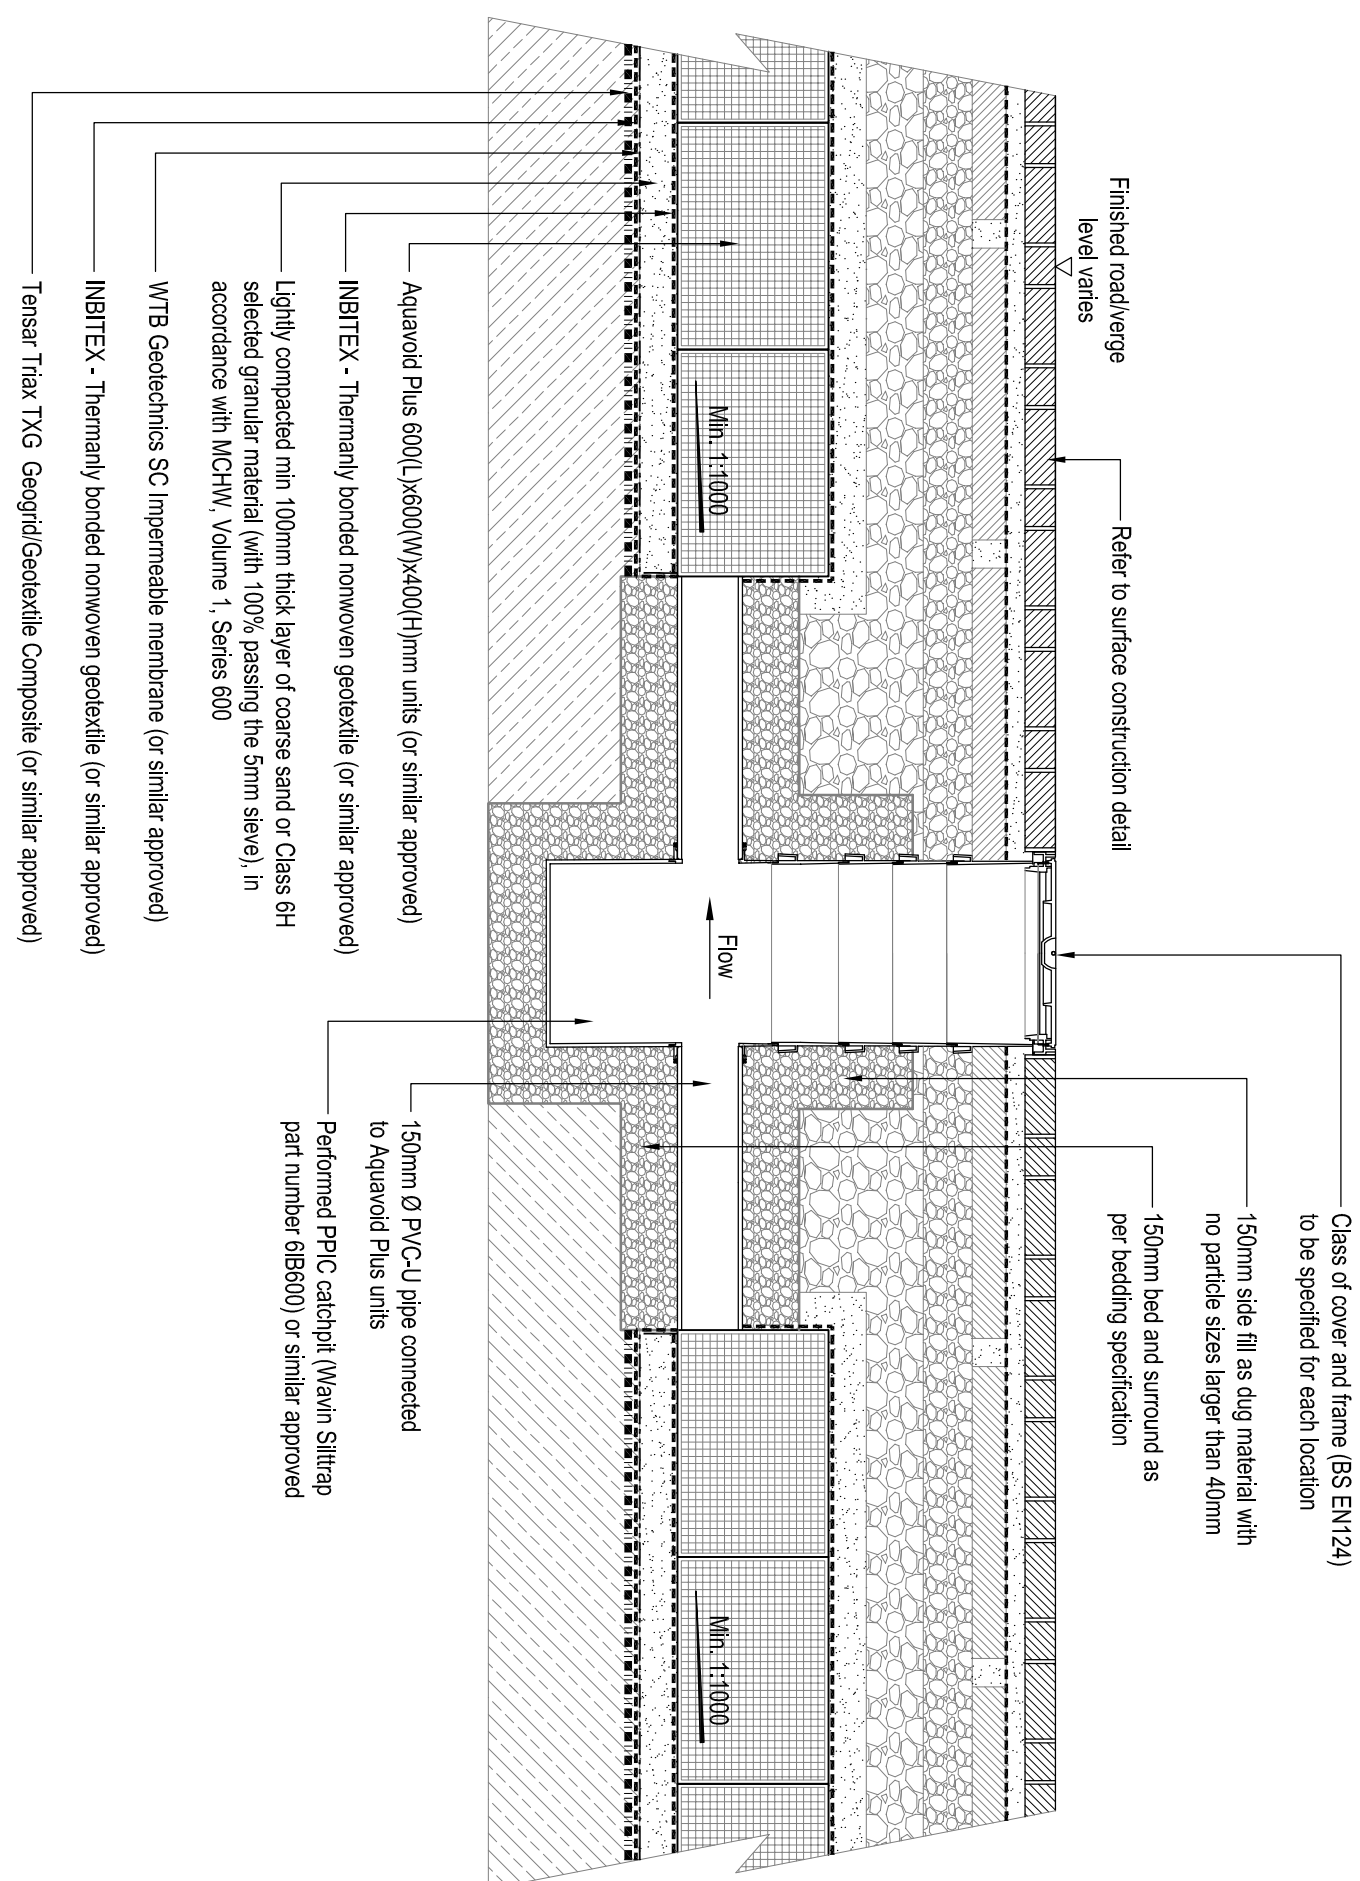

LONG SECTION - SILT TRAP AND DRAINAGE CHANNEL

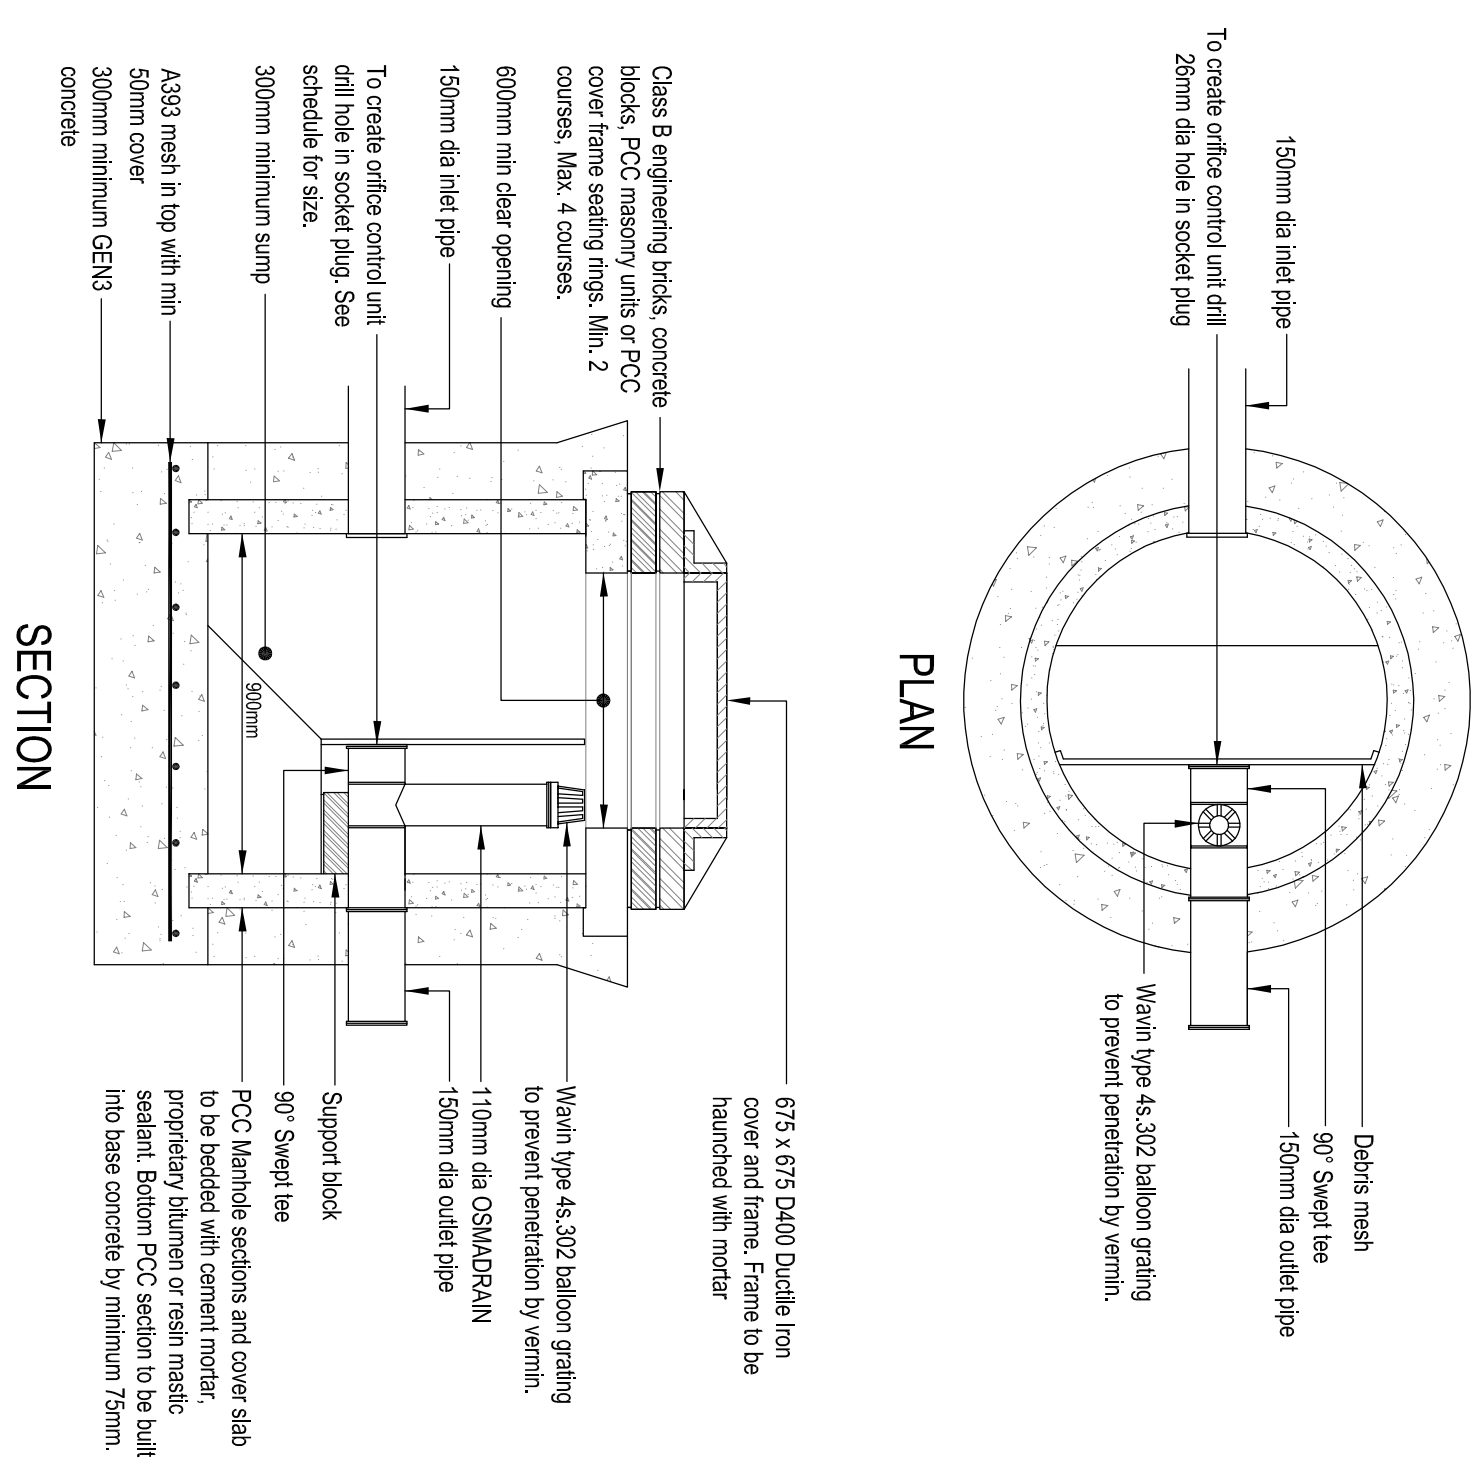

ORIFICE FLOW CONTROL MANHOLE
SCALE 1:20

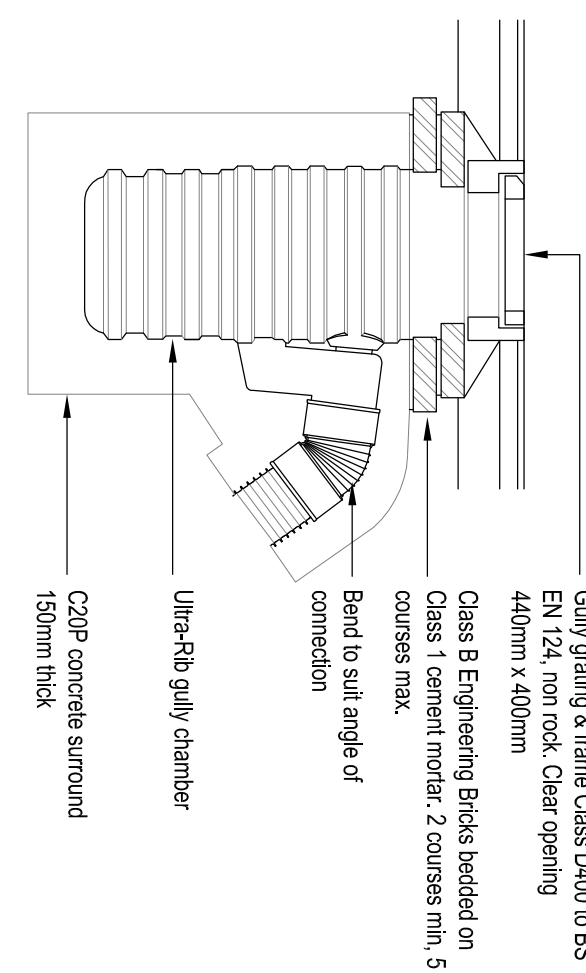

ROAD GULLY DETAIL
SCALE 1:20

Sieve Size	% Passing
100mm	100
63mm	90-100
37.5mm	60-80
20mm	15-30
10mm	0-5

A	07 JUL 17	Initial Issue	EA
Rev.	Date	Details	Initial

Project	Hordean Road Emsworth
Client	



ESCHER · SILVERMAN
Civil & Structural Consulting Engineers
The Shalton, Looe Burn Beach, Shuckburgh Lane, Rensley, Basingstoke, SO24 0BE.
Tel: 01754 512123 Fax: 01754 522195, email: info@eschersilverman.co.uk
www.eschersilverman.co.uk

Drawn	Checked	Scales	Page Size	Date
E.A.	KN	AS Shown	A0	04.17
JOB No.		Drawing No.		Revision
ESI711		500-04-02		A