




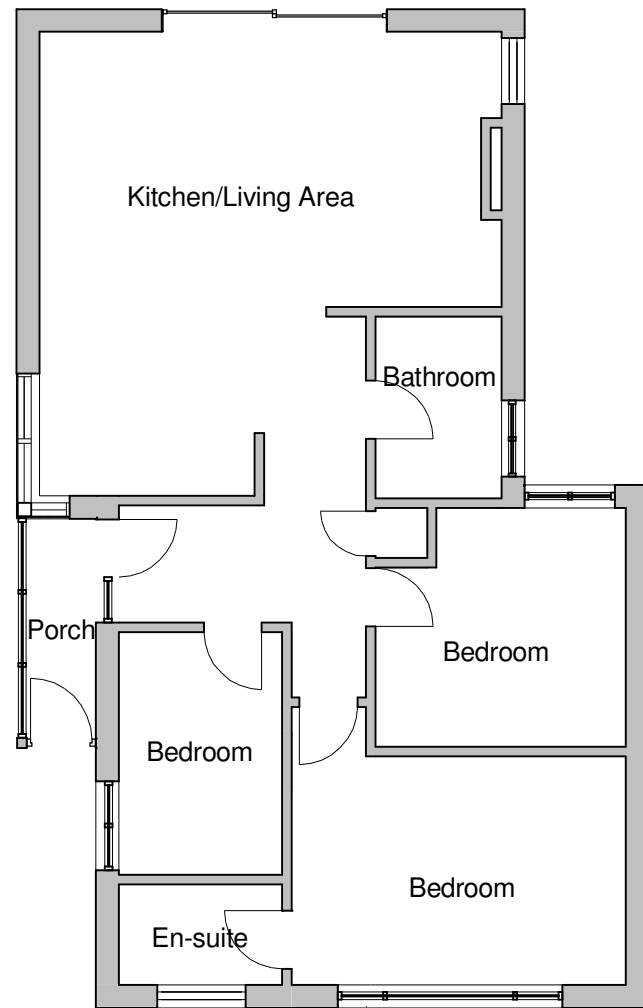

Existing Ground Floor
1 : 100

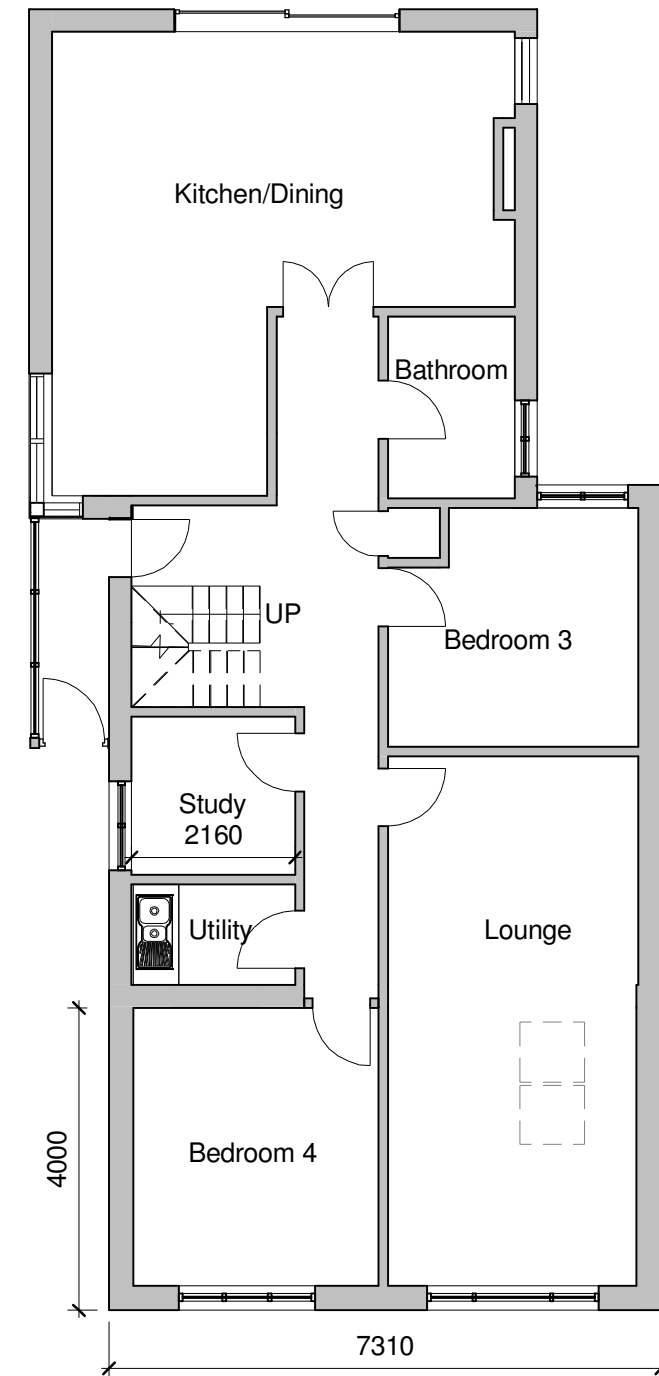

Proposed Ground Floor
1 : 100

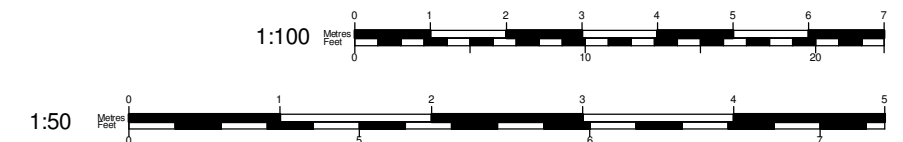

www.yourhomeplans.co.uk



Tel: 0800 6127 664 Your Home Plans

These drawings are for approval purposes. Materials and products should not be ordered based on scaling from drawings as errors may occur along existing building lines. All measurements and supporting elements are to be checked on site. Refer to Your Home Plans if any differences are found.

S Parfoot
282 Milton Road
Cowplain
Hampshire
PO8 8JP

Ground Floor

Project number	282MIL-16	A103
Date	6th February 2017	
Drawn by	JG	
Checked by	Checker	Scale 1 : 100