


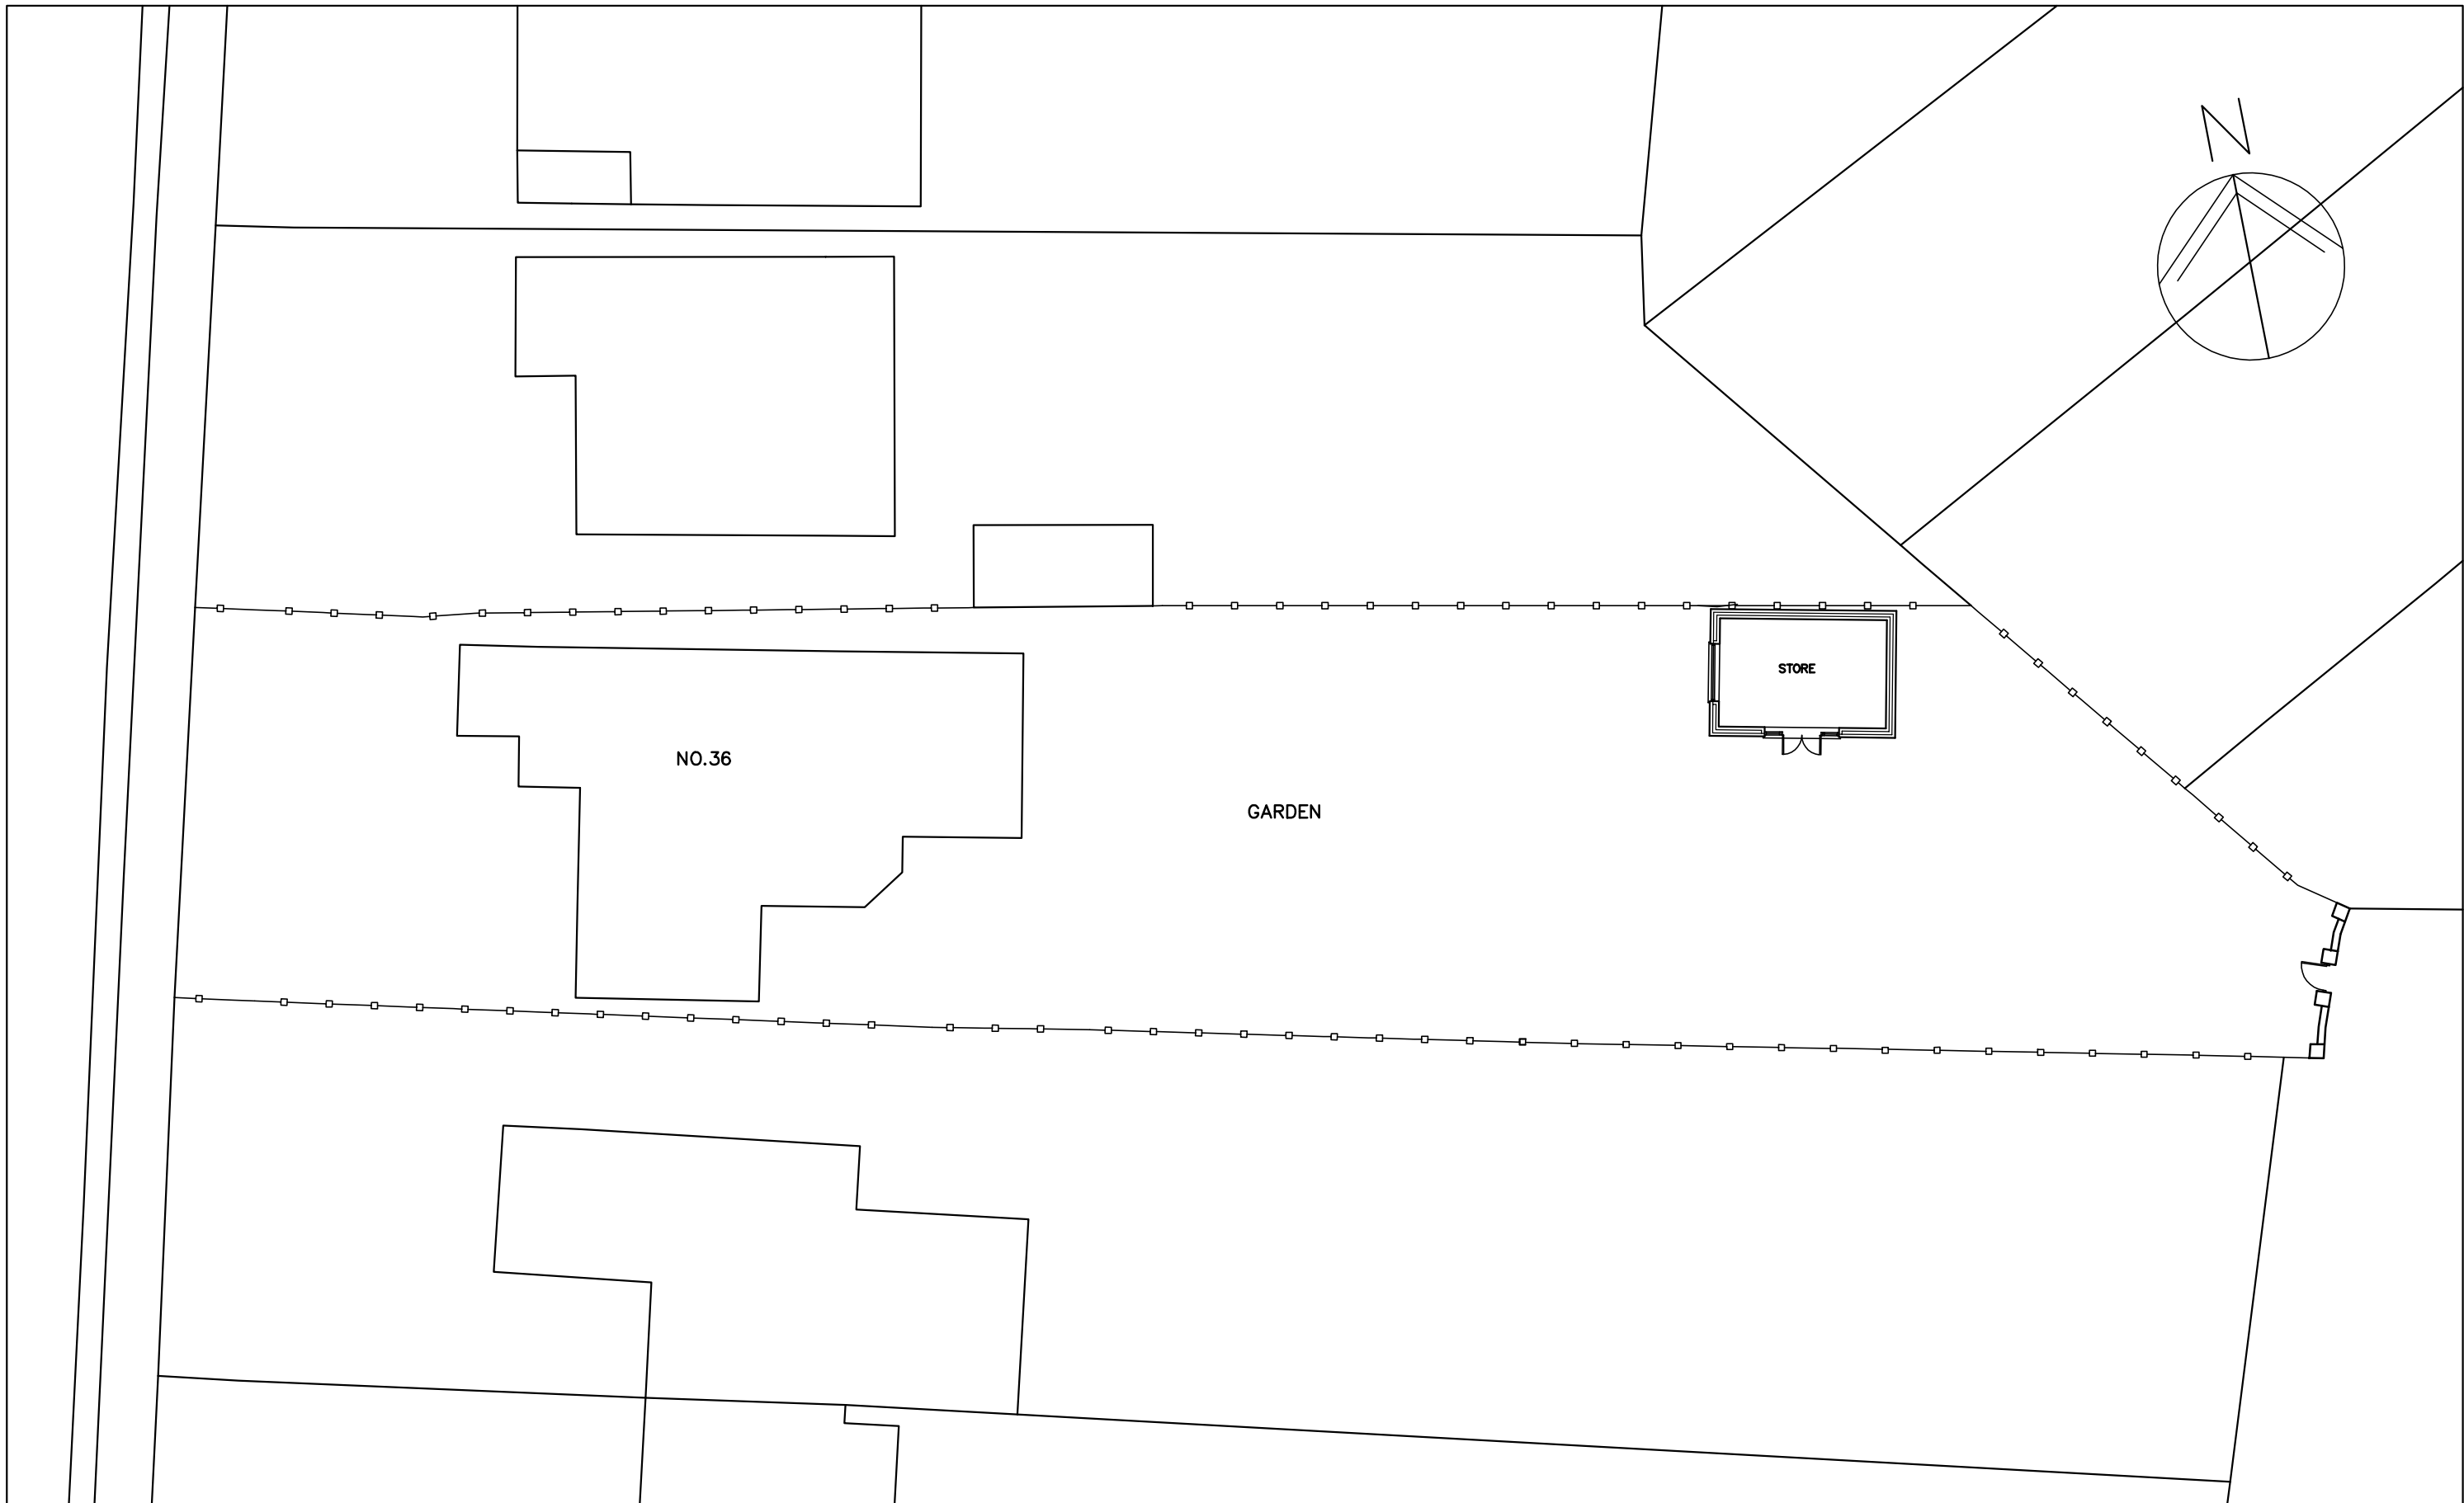


36 The Thicket,
Widley,
Waterlooville,
PO7 5JL

EXISTING SITE PLAN

Revisions

- A.
- B.
- C.

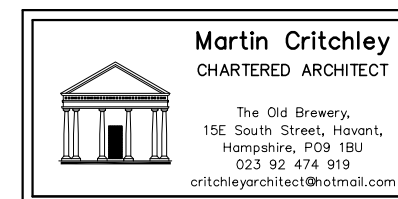

Scale A3=1:200 A1=1:100
Date 09/01/17
Drawn JHL/TGI

17001-102⁰

