



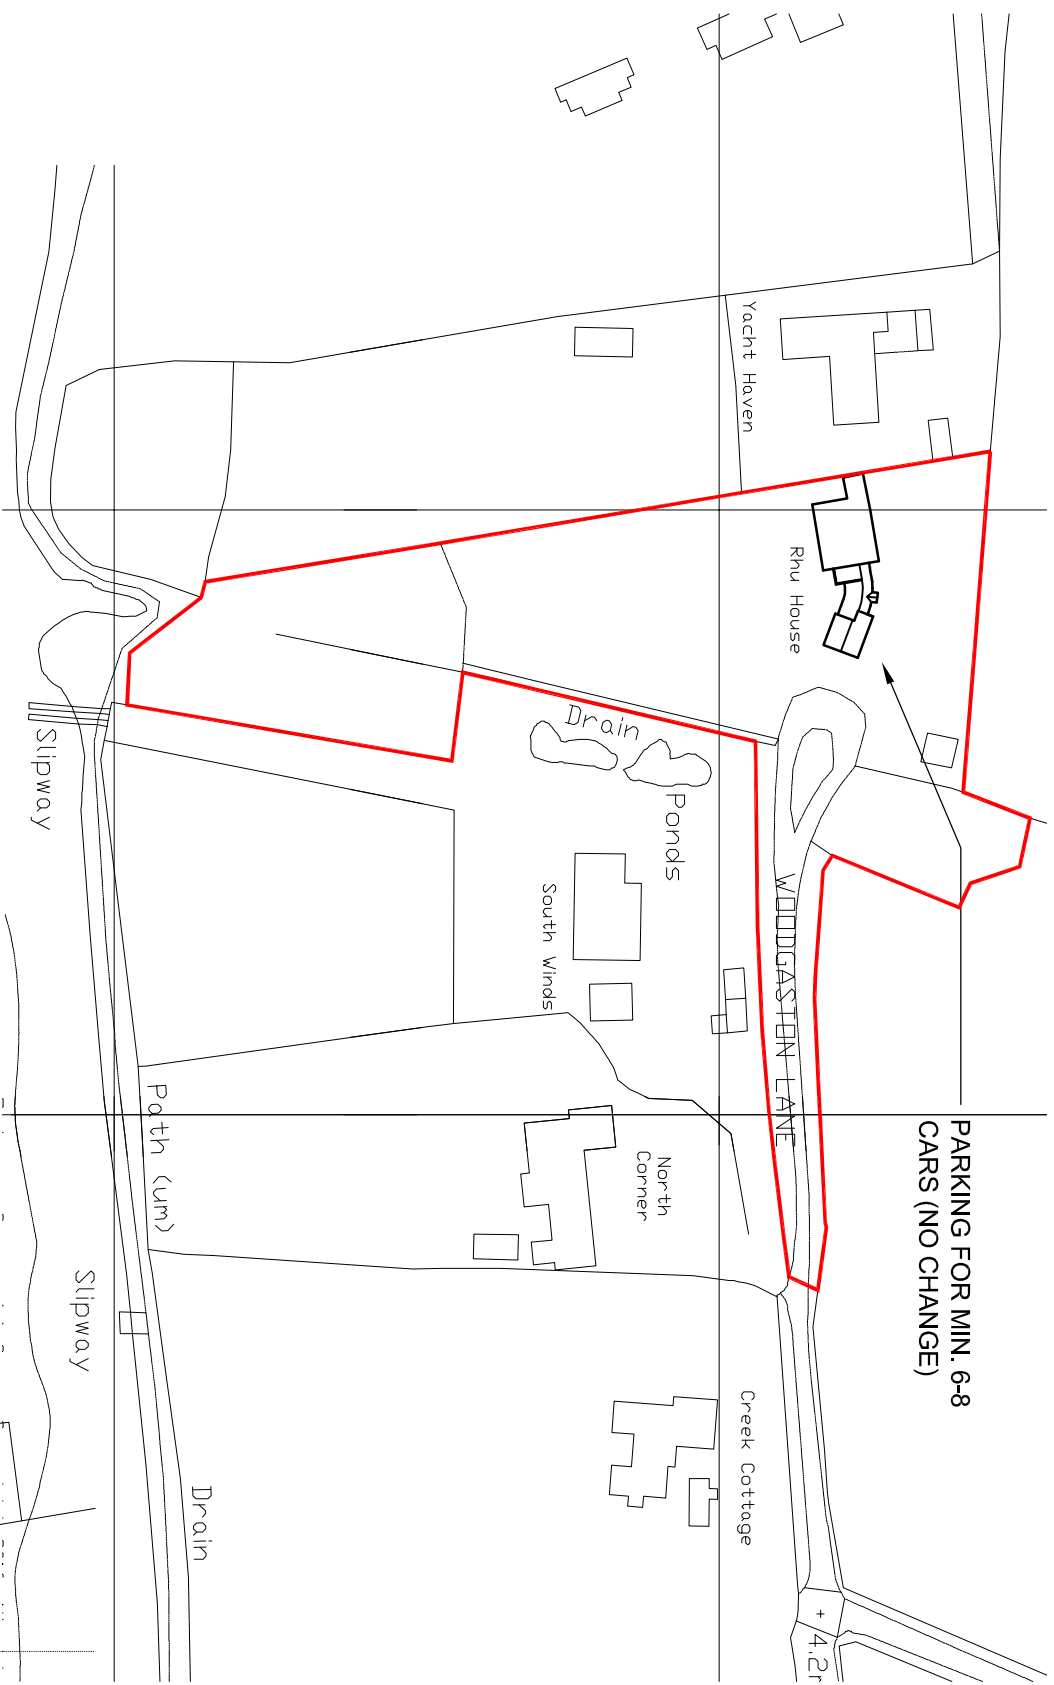

Drdrance Survey (c) Crown Copyright 2016. All rights reserved. Licence number 100022432
LOCATION PLAN
1:1250

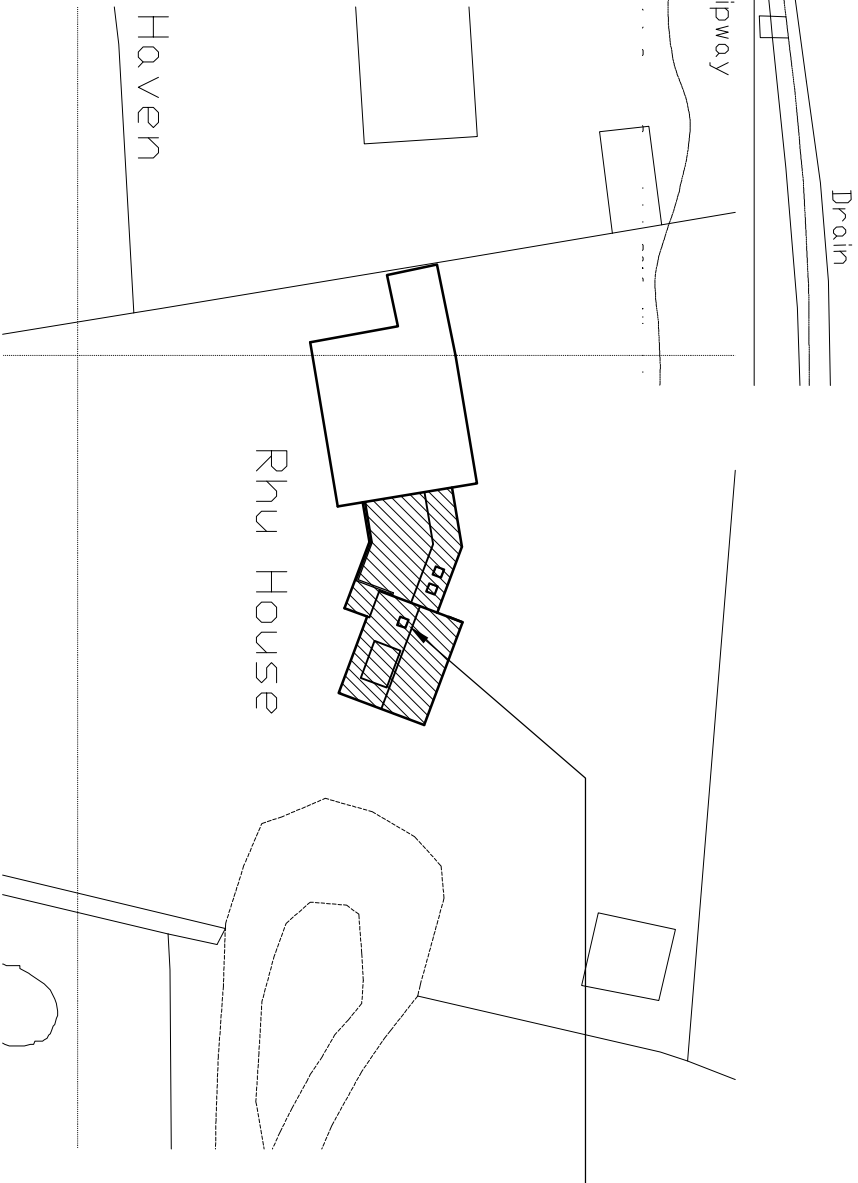

PROPOSED ALTERATION
AND EXTENSION OF
EXISTING LINKING
STRUTURE AND ANNEXE

Drdrance Survey (c) Crown Copyright 2016. All rights reserved. Licence number 100022432

PROPOSED SITE PLAN
1:500

PROJECT: ALTERATIONS TO EXISTING LINK & ANNEXE
RHU HOUSE, WOODGASTON LANE, HAYLING

DRAWING: LOCATION/SITE PLAN

DRAWING REFERENCE: 396 PLOT1

REVISION: 00