



NOTES:


- DO NOT SCALE.
- ALL DIMENSIONS IN MM UNLESS OTHERWISE NOTED.
- THESE DRAWINGS COMPLY WITH EE / MBNL STANDARD ICNIRP DESIGN RD 10102 / GDSDD008 v6.0 ICNIRP compliance Certification
- PROPOSALS SHOWN BOXED.

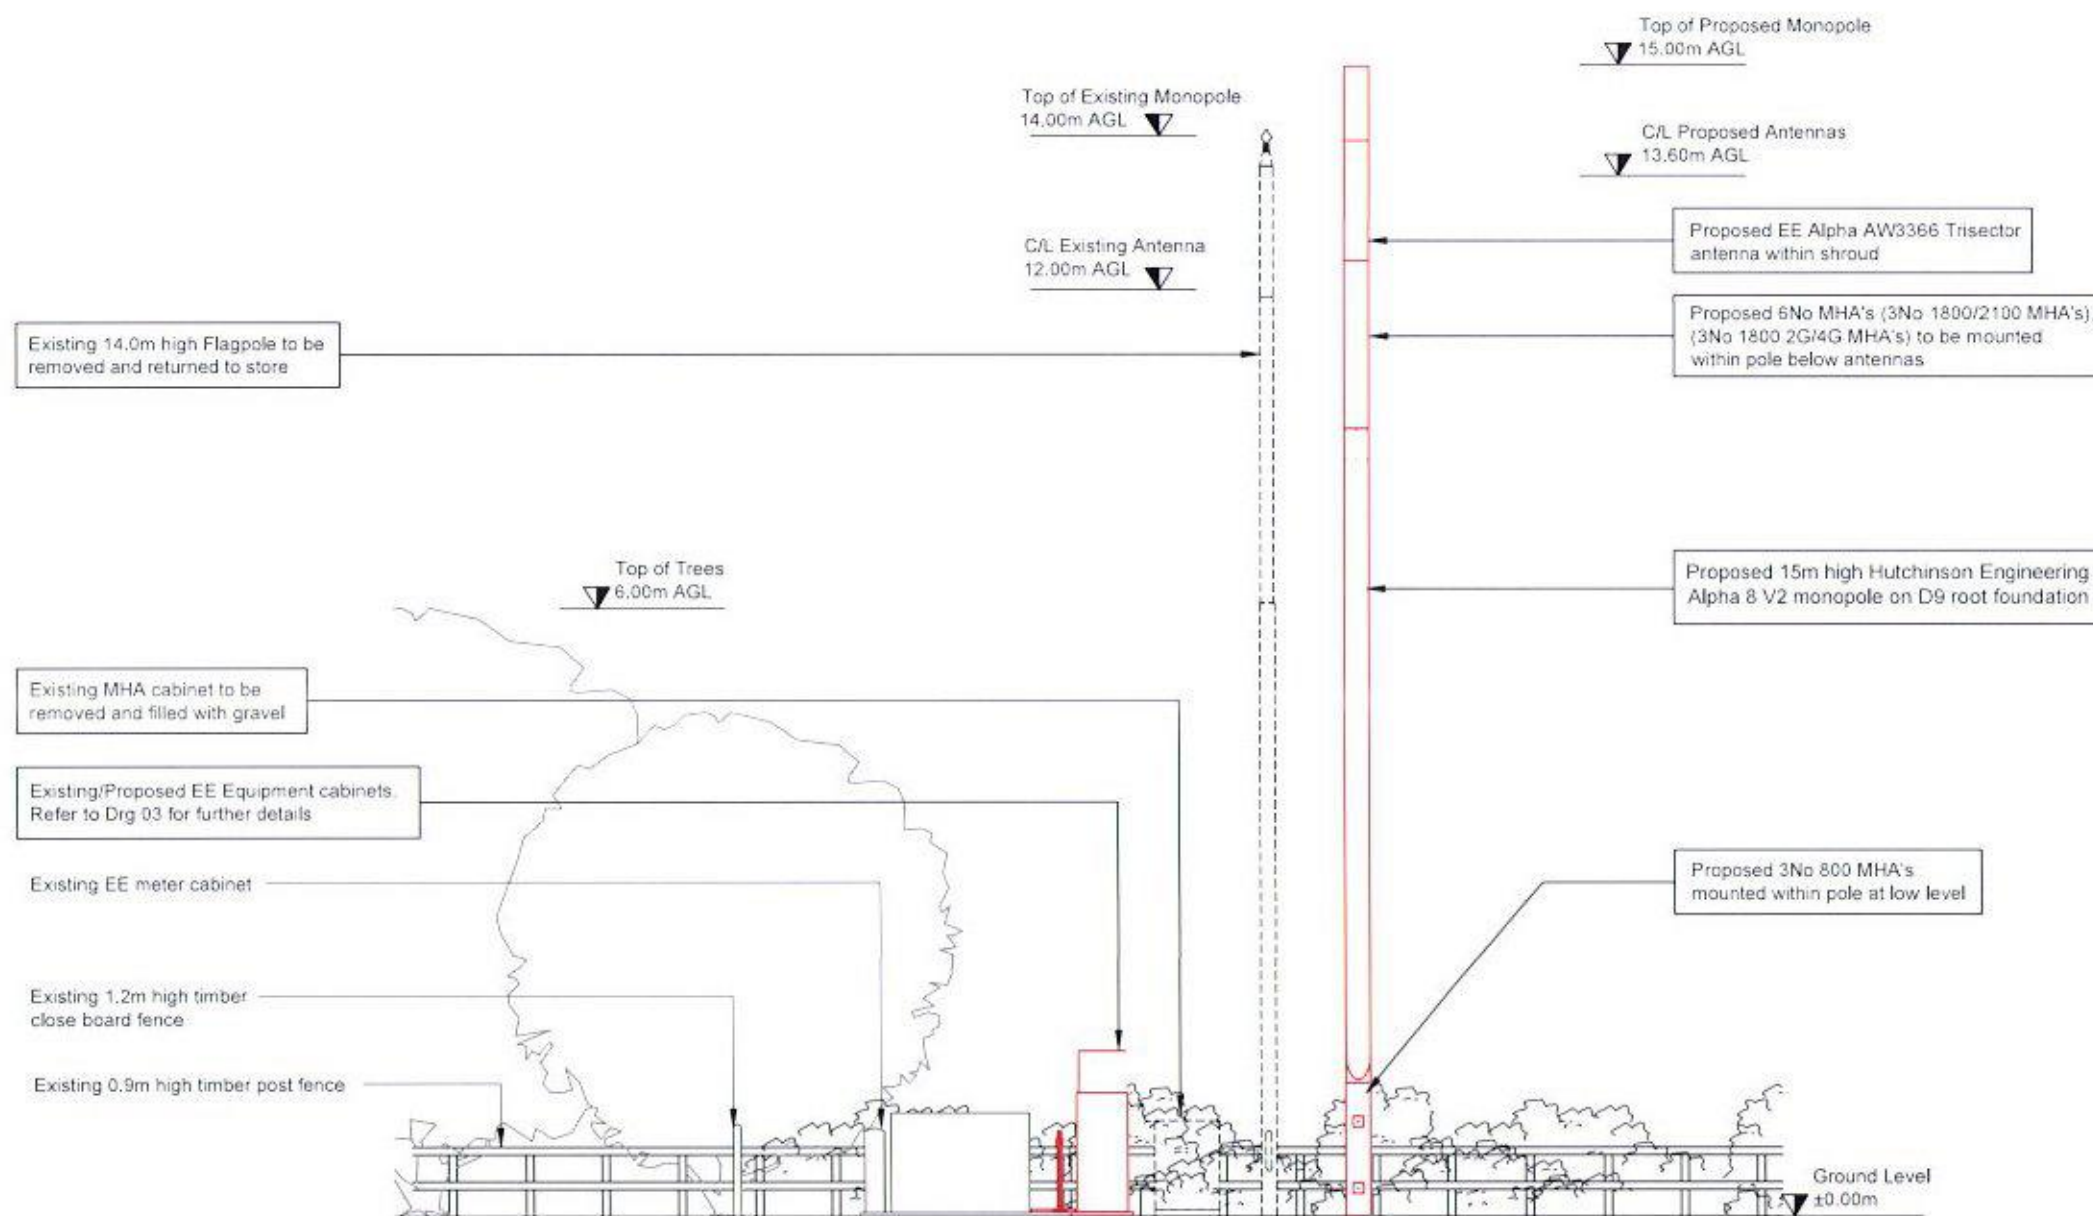

SITE ELEVATION
SCALE 1:100

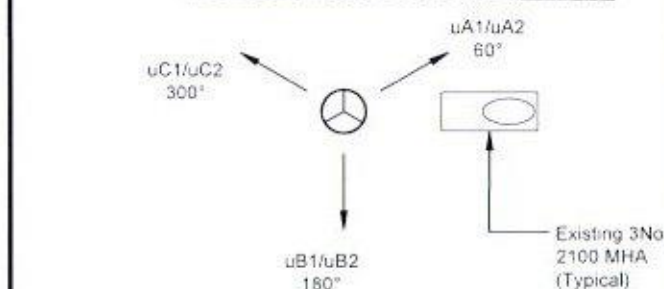

EXISTING ANTENNA ARRANGEMENT
SCALE 1:50

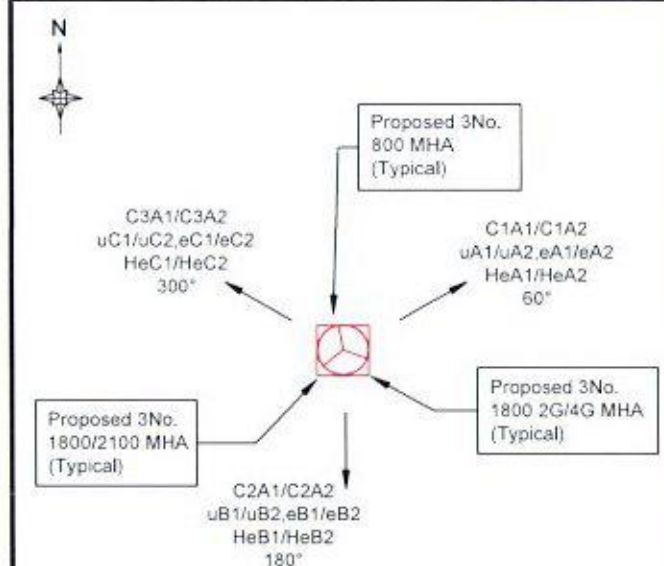

PROPOSED ANTENNA ARRANGEMENT
SCALE 1:50

waldon:

WALDON TELECOM
PHOENIX HOUSE
PYRFORD ROAD
WEST BYFLEET
SURREY
KT14 6RA

TEL : 01932 411011
FAX : 01932 411012

ISS.	Rev	Type	DESCRIPTION	Rev'd	Date	App'd	Date
V2	MAJOR	NEW NOMINATION - PROPOSED ALPHA 8 MONOPOLE	ST	21/11/2016	FD	21/11/2016	
V1	FIRST	ISSUED FOR PLANNING	ST	29/09/2016	FD	29/09/2016	
ISS.	Rev	Type	DESCRIPTION	Rev'd	Date	App'd	Date
DRAWN	ST	CHECKED	FD	APPROVED	FD		
DATE	29/09/2016	DATE	29/09/2016	DATE	29/09/2016		

SCALE: As Shown

SITE No.	25500	SITE NAME	SPARKES BOATYARD
SITE No.	HVT022	TITLE	SITE ELEVATION
ADDRESS	SPARKES BOATYARD, EARNEY ROAD HAYLING ISLAND HAMPSHIRE		
POST CODE	PO11 9SL	DRAWING No.	EE/25500/A3/GA/WT-02
		ISSUE	V2

MBNL
nsn

EE

EE TRIDENT PLACE
MOSQUITO WAY
HATFIELD
HERTFORDSHIRE
AL10 9BW
TEL 01707 315000
FAX 01707 319001