


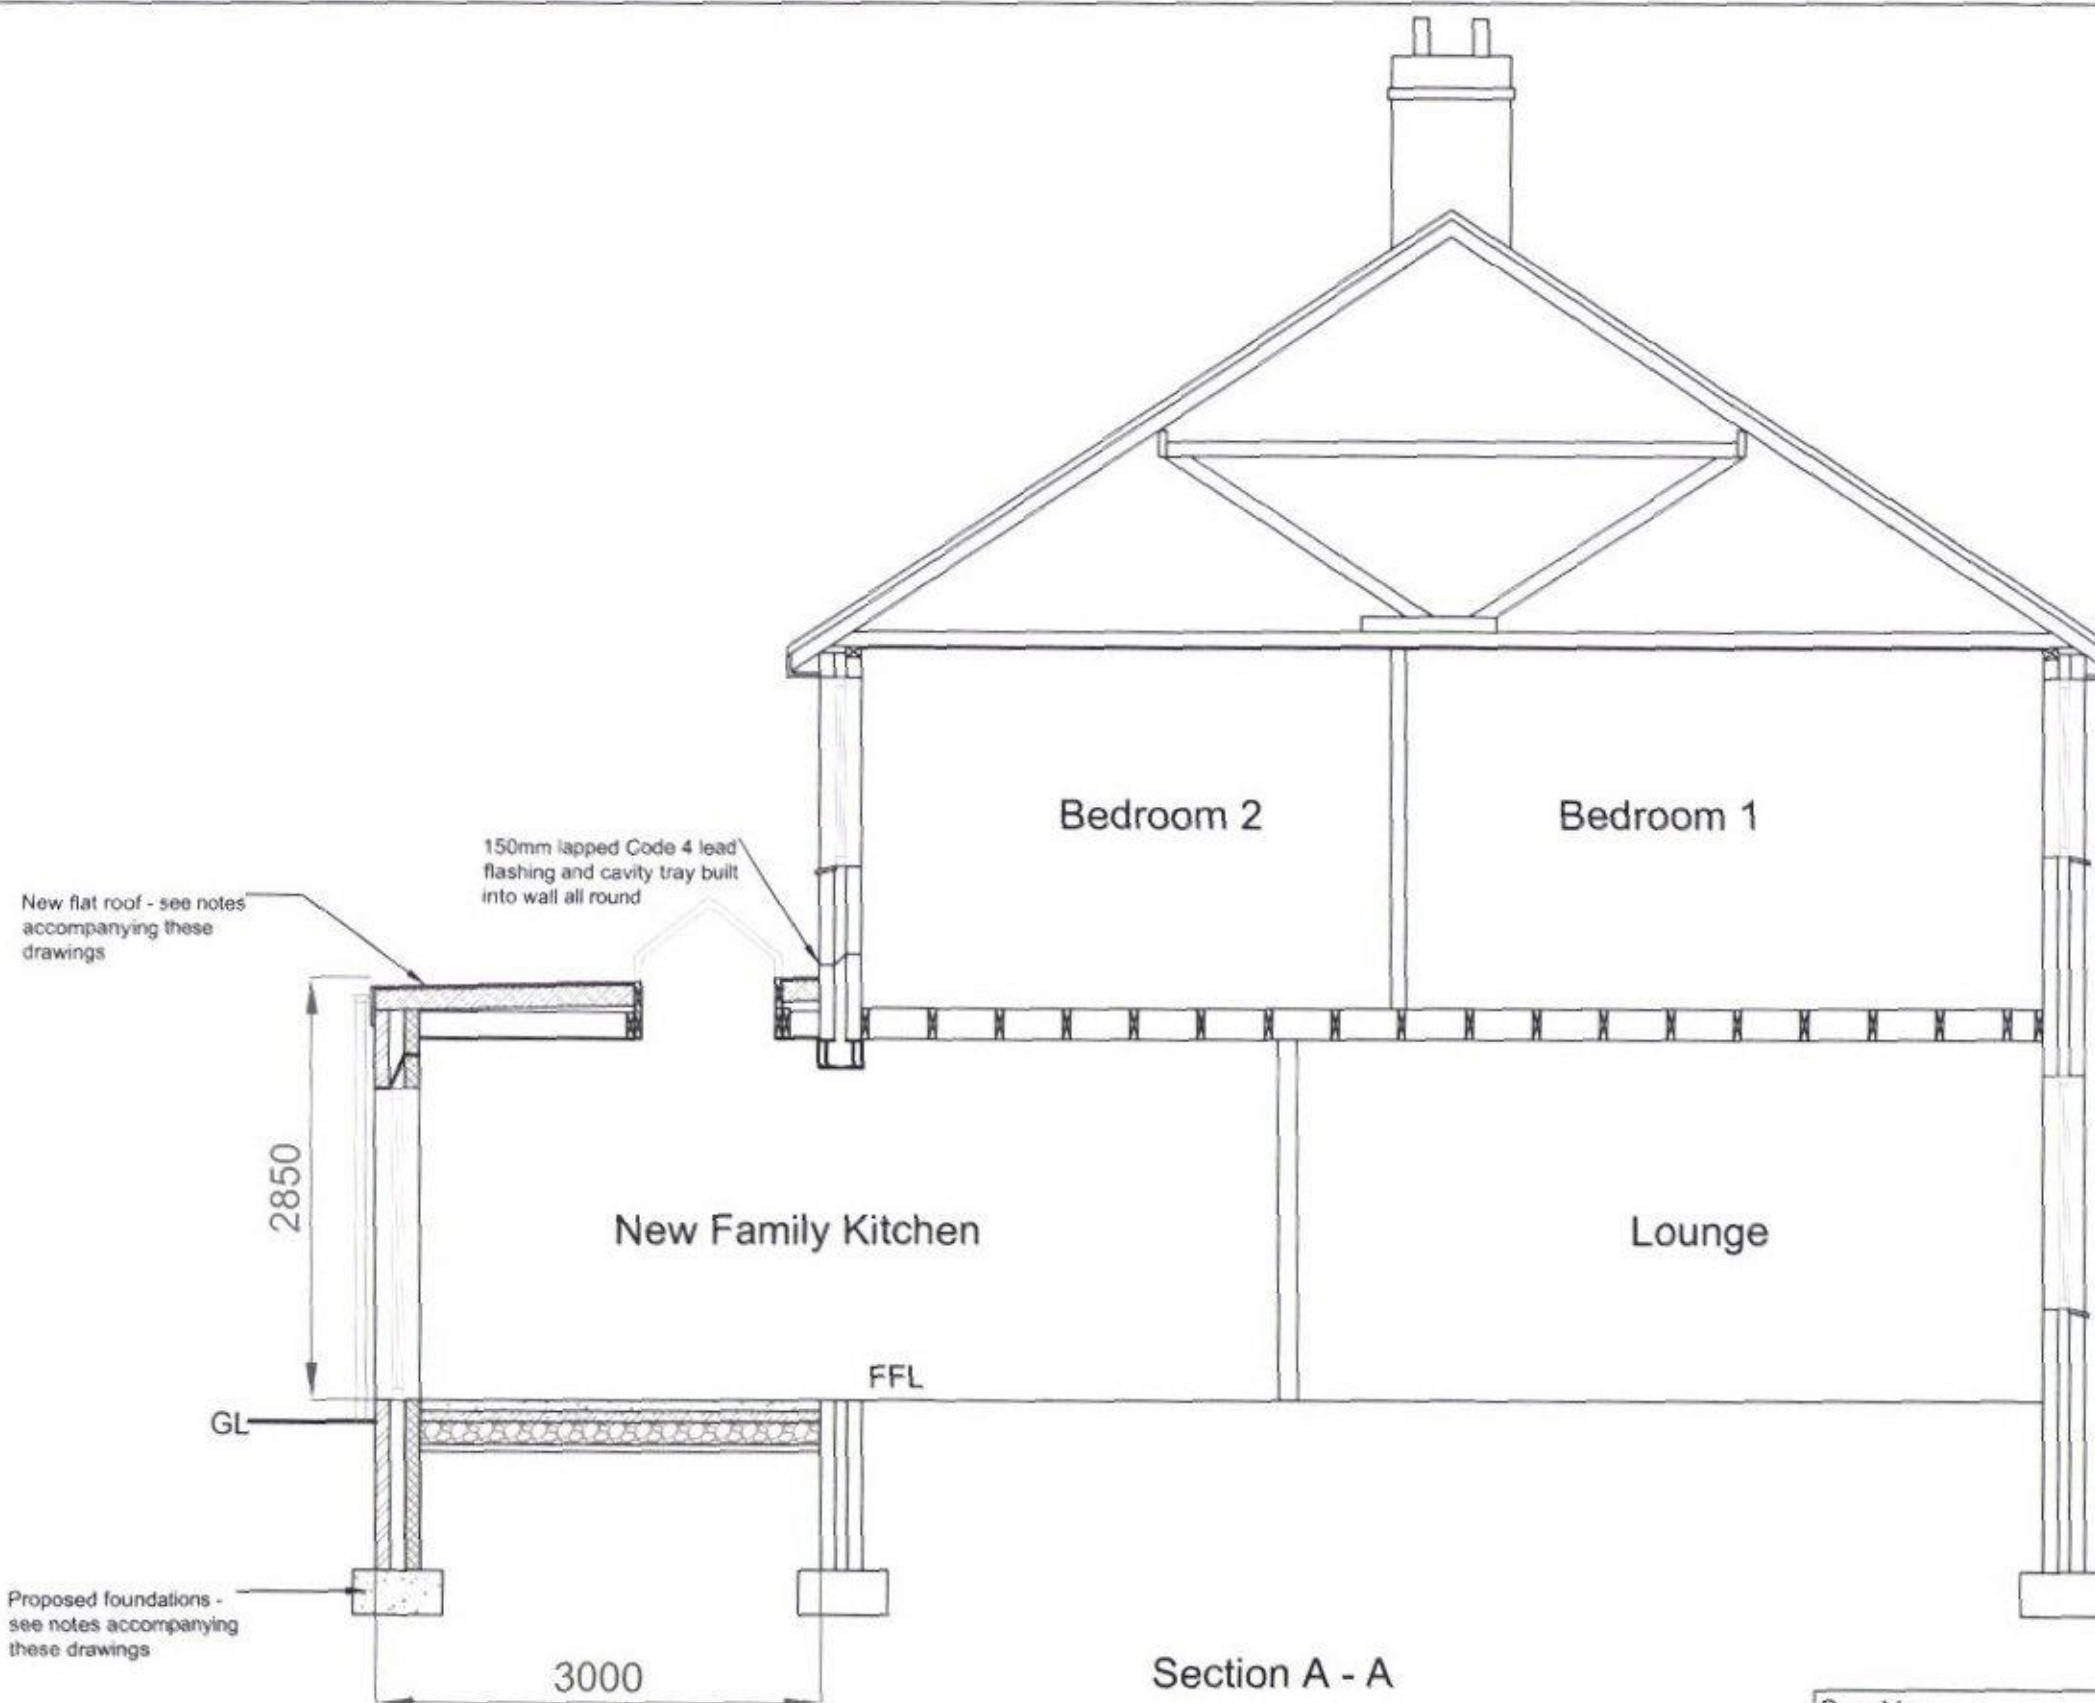

Section A - A

To be read in conjunction with drawings  
D1 - D7, structural calculations and  
notes to drawing dated 20/4/17

|                                                                                    |     |   |               |
|------------------------------------------------------------------------------------|-----|---|---------------|
| Dwg No.: D7                                                                        | Rev | Scale: 1:50@A3   | Date: 1/03/17 |
| Dwg Title: Section A - A                                                           |     | <br><b>hampshire surveyors.co.uk</b><br>CHARTERED BUILDING SURVEYORS<br>17 Wellsworth Lane, Rowlands Castle<br>Hampshire PO9 6BX<br>Tel/Fax: 023 9241 3995<br>Mob: 07831 856965<br>E: enquiries@hampshiresurveyors.co.uk |               |
| Project:<br>Rear Extension and Alterations<br>11 Fortunes Way<br>Havant<br>PO9 3LX |     |   |               |