


Church House Plan - as proposed showing flue (in red)

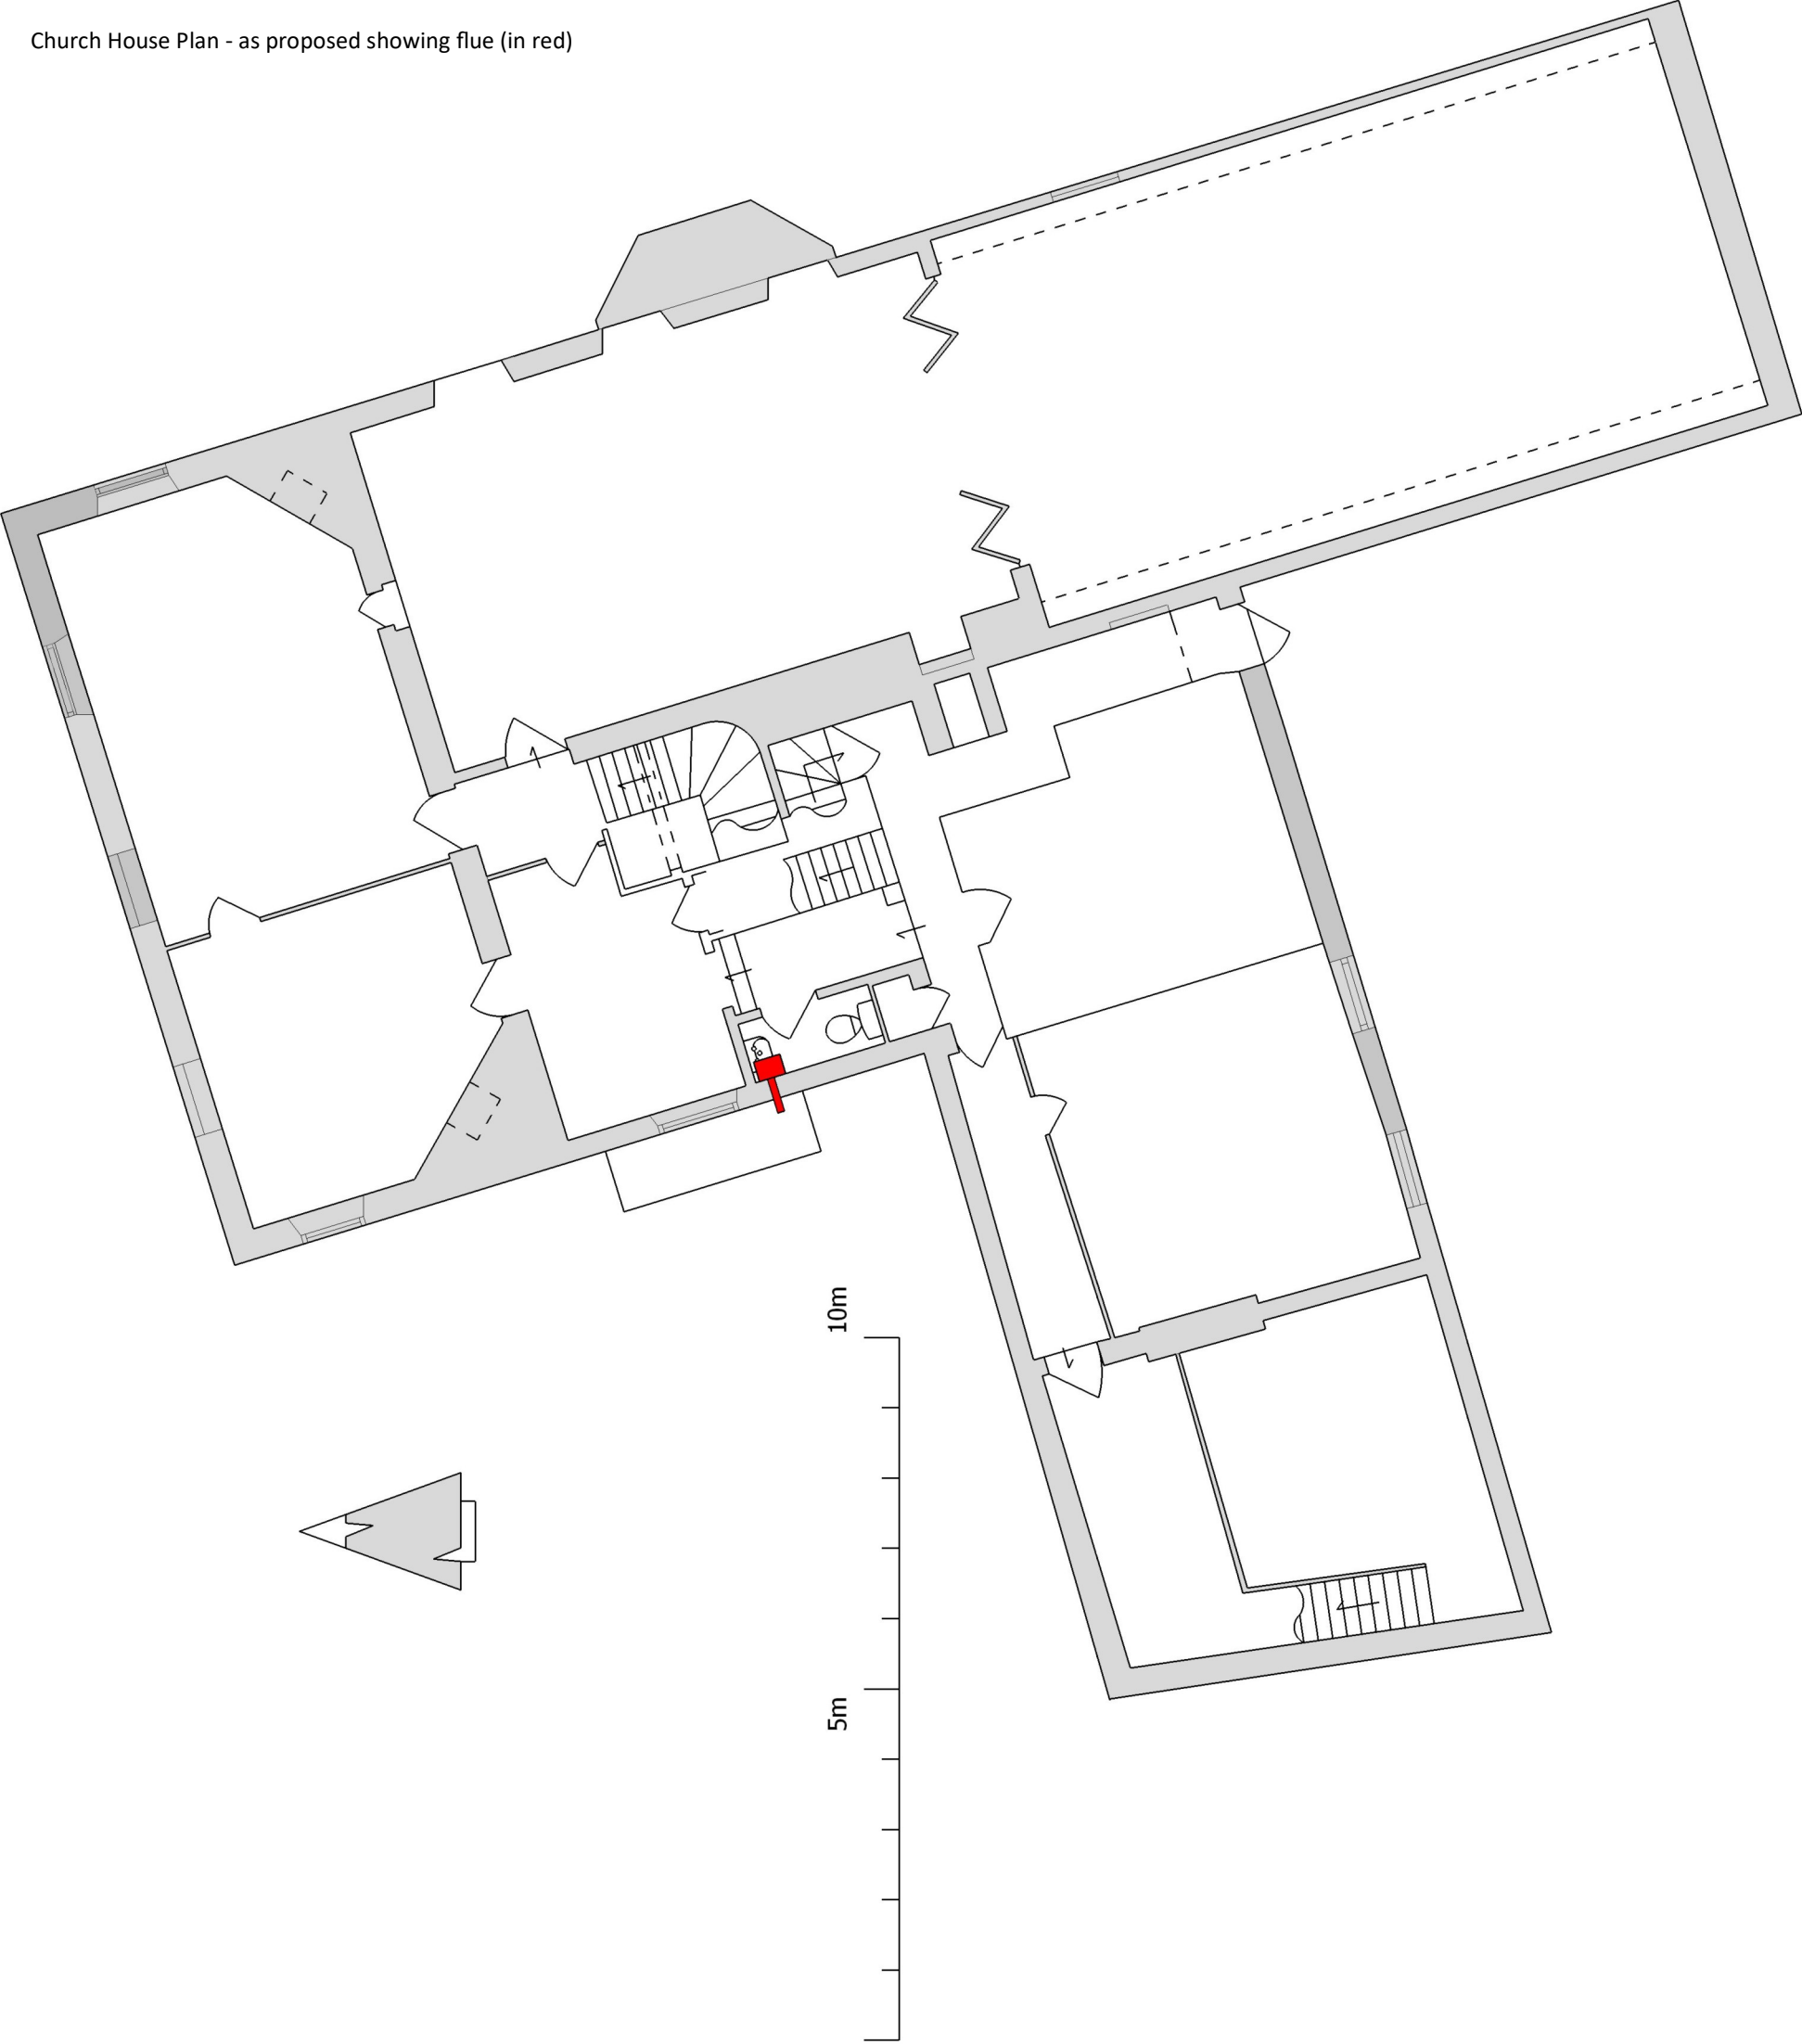

Scale: 1:100