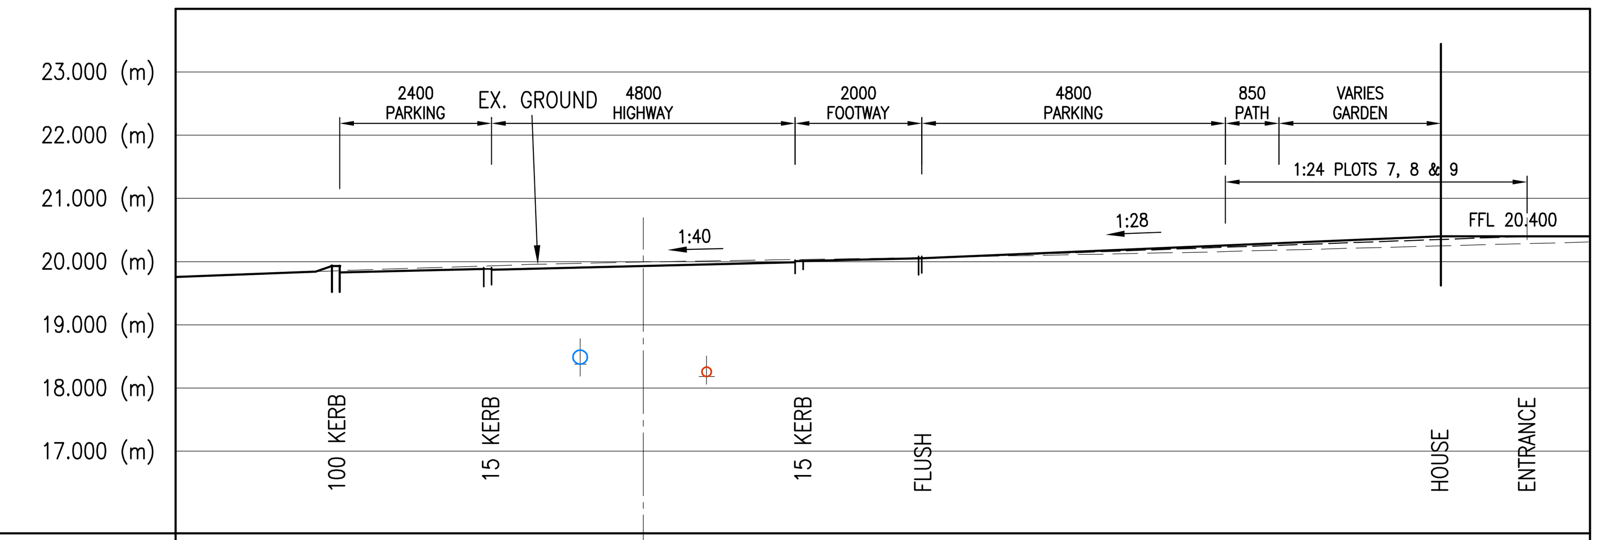

CHAINAGE			20.00		
EX. GROUND LEVEL (m)			19.995		
ALIGNMENT LEVEL (m)			19.930		
LEFT HAND CHANNEL (m)	19.830	19.870			
RIGHT HAND CHANNEL (m)				19.990	
BACK FOOTPATH (m)	19.930				20.055

ROAD D – CROSS SECTION – CHAINAGE 20

(HORIZONTAL SCALE 1:100 – VERTICAL SCALE 1:100)

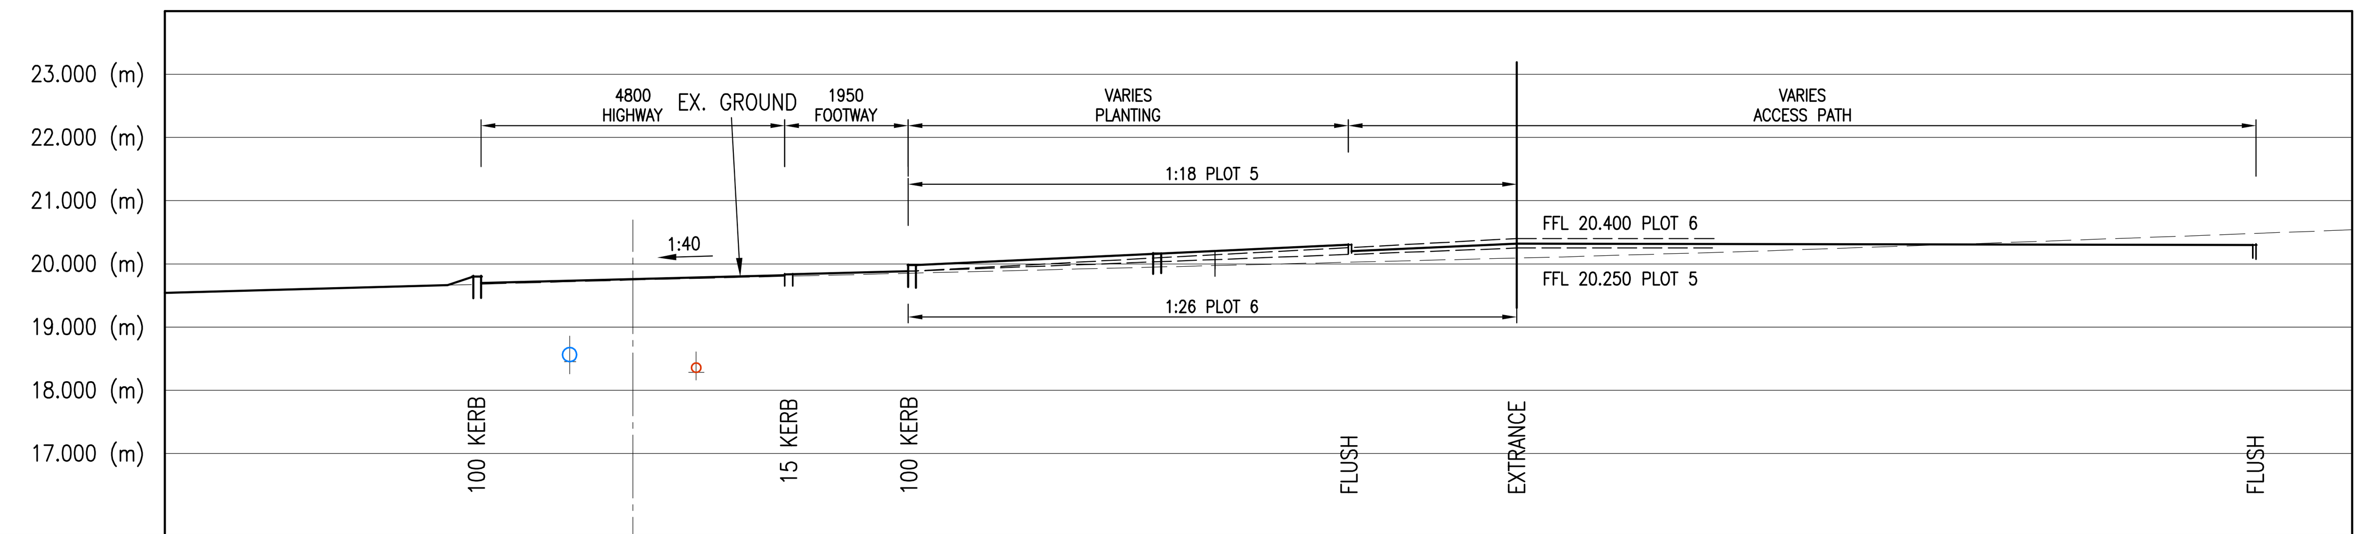

CHAINAGE			35.00		
EX. GROUND LEVEL (m)			19.740		
ALIGNMENT LEVEL (m)			19.760		
LEFT HAND CHANNEL (m)	19.700				
RIGHT HAND CHANNEL (m)				19.820	19.885
BACK FOOTPATH (m)	19.800				19.985

ROAD D – CROSS SECTION – CHAINAGE 35

(HORIZONTAL SCALE 1:100 – VERTICAL SCALE 1:100)

0 100
Original A1 scale of drawing (mm)

Notes

1. THIS DRAWING IS COPYRIGHT & MUST NOT BE DISCLOSED TO THIRD PARTIES WITHOUT OUR PERMISSION.
2. SCALED DIMENSIONS ARE NOT TO BE USED FOR CONSTRUCTION.

rev.	date	drn	description
P1	02.12.16	MRP	PRELIMINARY FOR INFORMATION

Project

KINGSCLERE AVENUE
LEIGH ROAD
HAVANT

HOUSING DEVELOPMENT

CROSS SECTIONS
ROAD D
SHEET 1

PRELIMINARY - NOT TO BE USED FOR CONSTRUCTION

RJWatkinson
Consulting Civil and Structural Engineers
12 High Street, Lyndhurst,
Hampshire SO43 7BD
t: 023 8028 3794
e: rjwptrs@rjwatkinson.co.uk
www.rjwatkinson.co.uk

Drawn	Date	Scale	Size
MRP	NOV 2016	AS SHOWN	A1

Drawing No.	Revision
20496–239	P1