


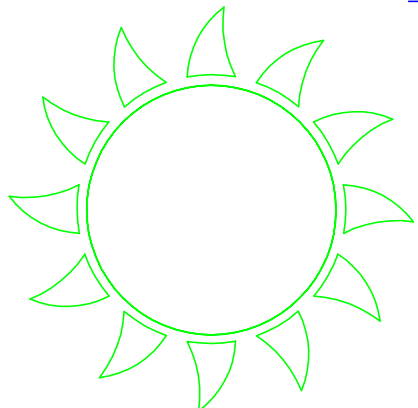


proposed bungalow



No. 15

ELEVATION IN CONTEXT FROM 15 LOVEDEAN LANE

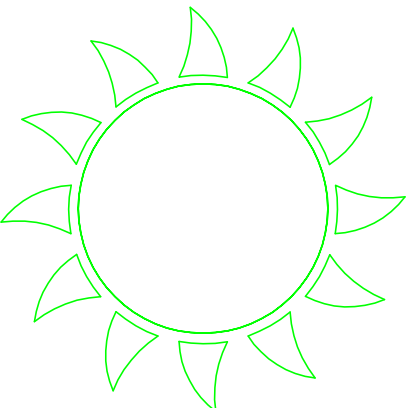

No. 17

No. 15

18500





Ridge = 73.84

8650

proposed bungalow

Ridge = 71.40

Ridge = 69.75

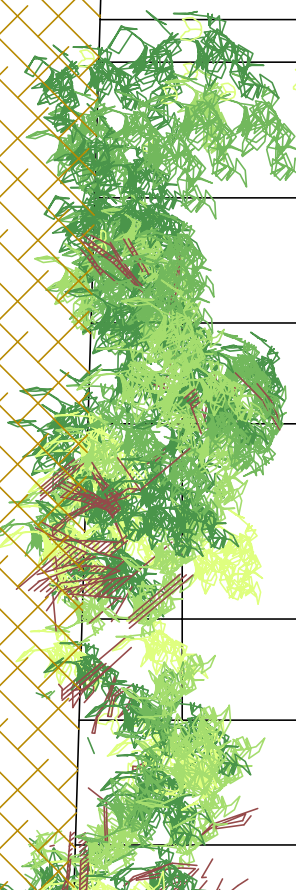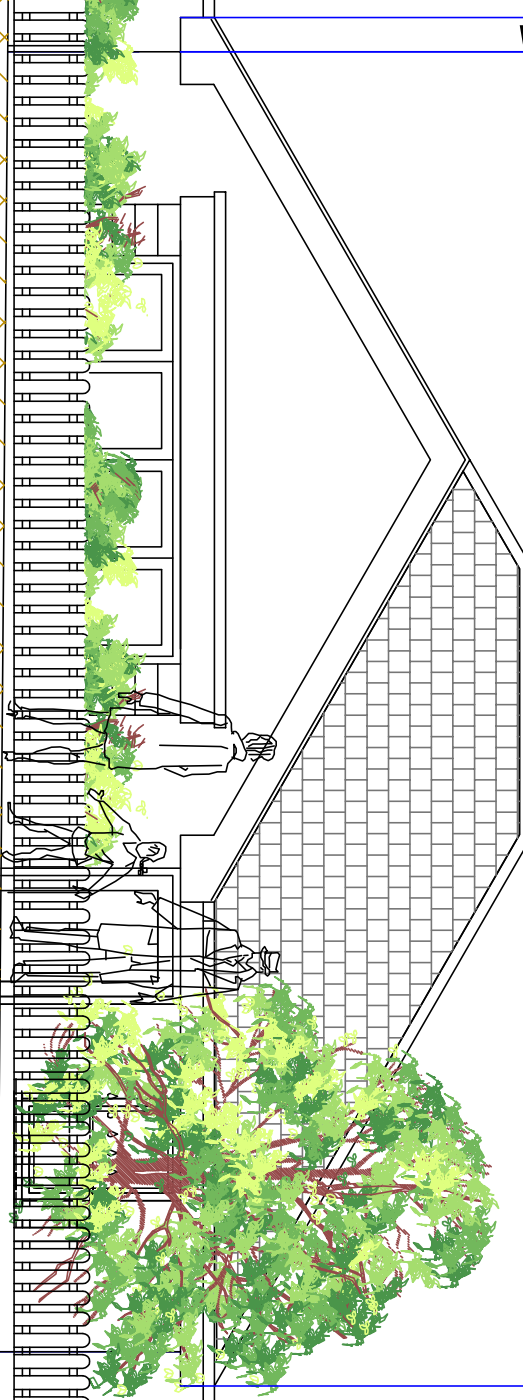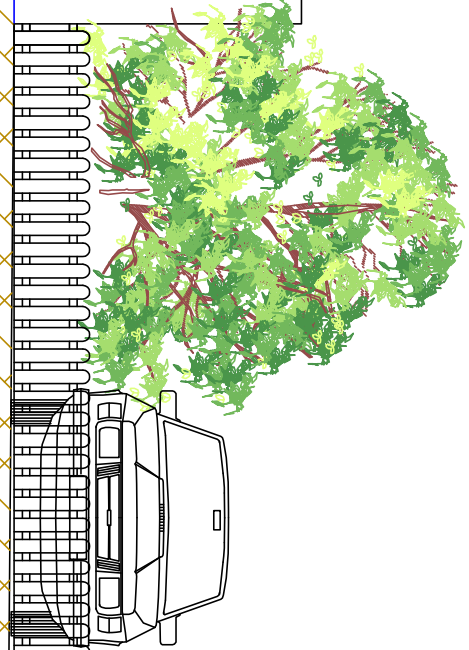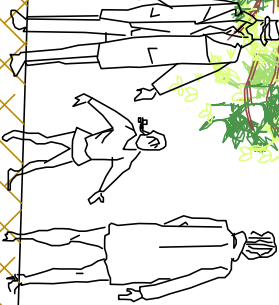

ELEVATION IN CONTEXT FROM GLADYS AVENUE

0 1M

5M

10M

500mm 2M

SCALE

1/50

TITLE

Proposed Bungalow

DATE

June 2017

DETAIL

Land Adjacent 60, Gladys Avenue

AUTHOR

PG

Site Elevations

17/1000/P04

PETER GALLWAY PARTNERSHIP



ARCHITECTS

HAVANT, HAMPSHIRE PO9 8BA
TEL: 02392 483153 MOB: 07868 483662
E-MAIL: peter@p8parchitects.co.uk