NOTES

1. No dimensions are to be scaled from this drawing except for planning purposes.
2. Contractors must verify all figured dimensions on site before commencing any work or making any shop drawings.
3. This drawing is the sole copyright of Savills and no part may be reproduced without the written consent of the above.
4. Site Location Plans are prepared from the Ordnance Survey Map with the sanction of the Controller of H.M. Stationery Office. Crown Copyright Reserved.

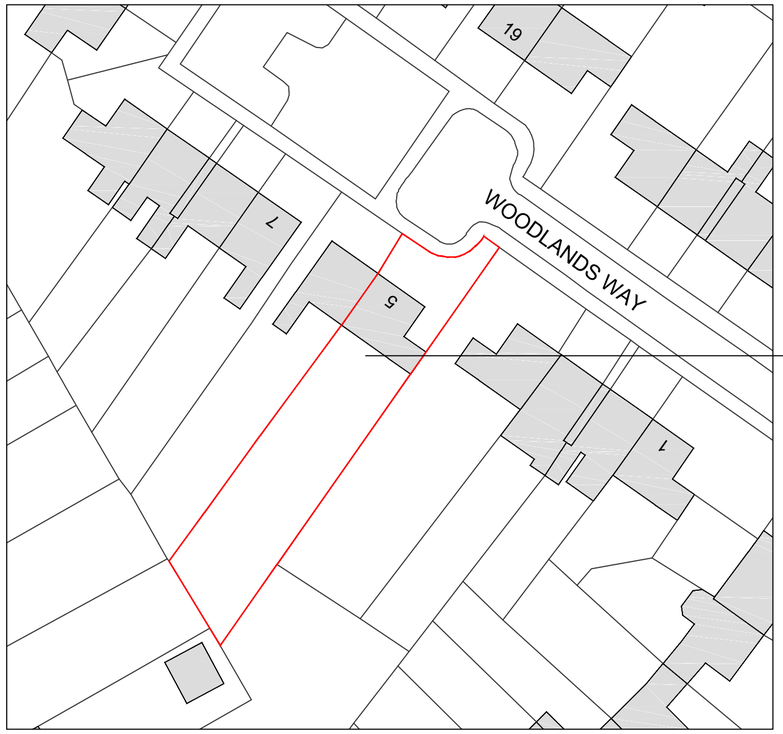

THE SITE

N

SITE LOCATION PLAN

SCALE 1:500

Scale in Metres

0 5 10 15 20 30 40 50

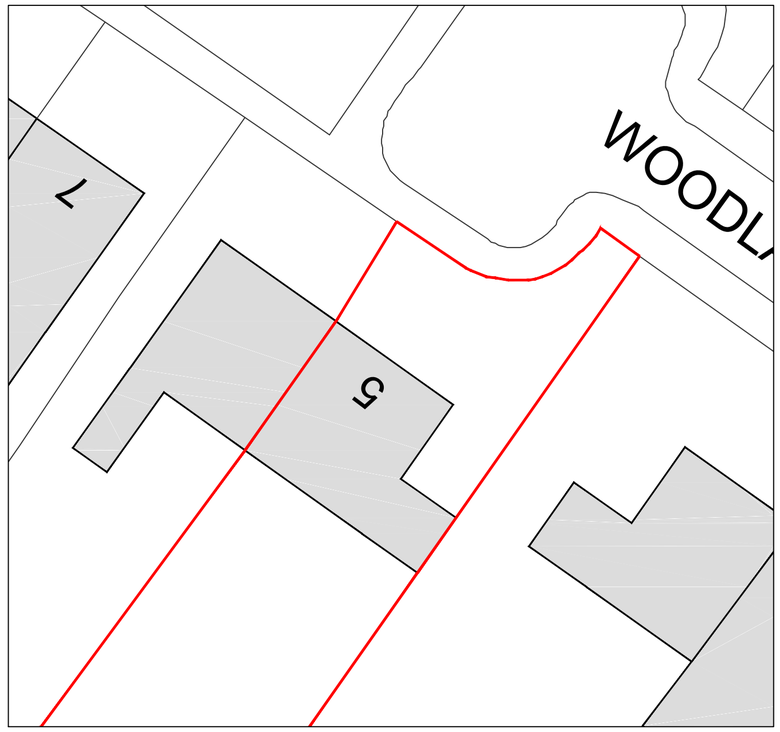

N

EXISTING BLOCK PLAN

SCALE 1:200

Scale in Metres

0 1 2 3 4 5 10 15 20

Rev	Description	By	Date

Drawing Status

SURVEY

savills

RURAL CONSULTANCY
SERVICES
Savills (UK) Limited
Exchange House, Petworth
West Sussex. GU28 0BF

Telephone: + 44 (0)1798 345 980
Fax: + 44 (0)1798 345 998
www.savills.co.uk

RIBA Chartered Practice

Client

Mr & Mrs Fountain

Project

Domestic Extension
5 Woodlands Way
Havant, Hampshire, PO9 2EA

Drawing Title

Site Location
& Existing Block Plan

Scale	Date	Drawn	Checked
@ A2	28/05/17	MBF	

Drawing Number	Rev.	Project Number
SLP		2017/01