
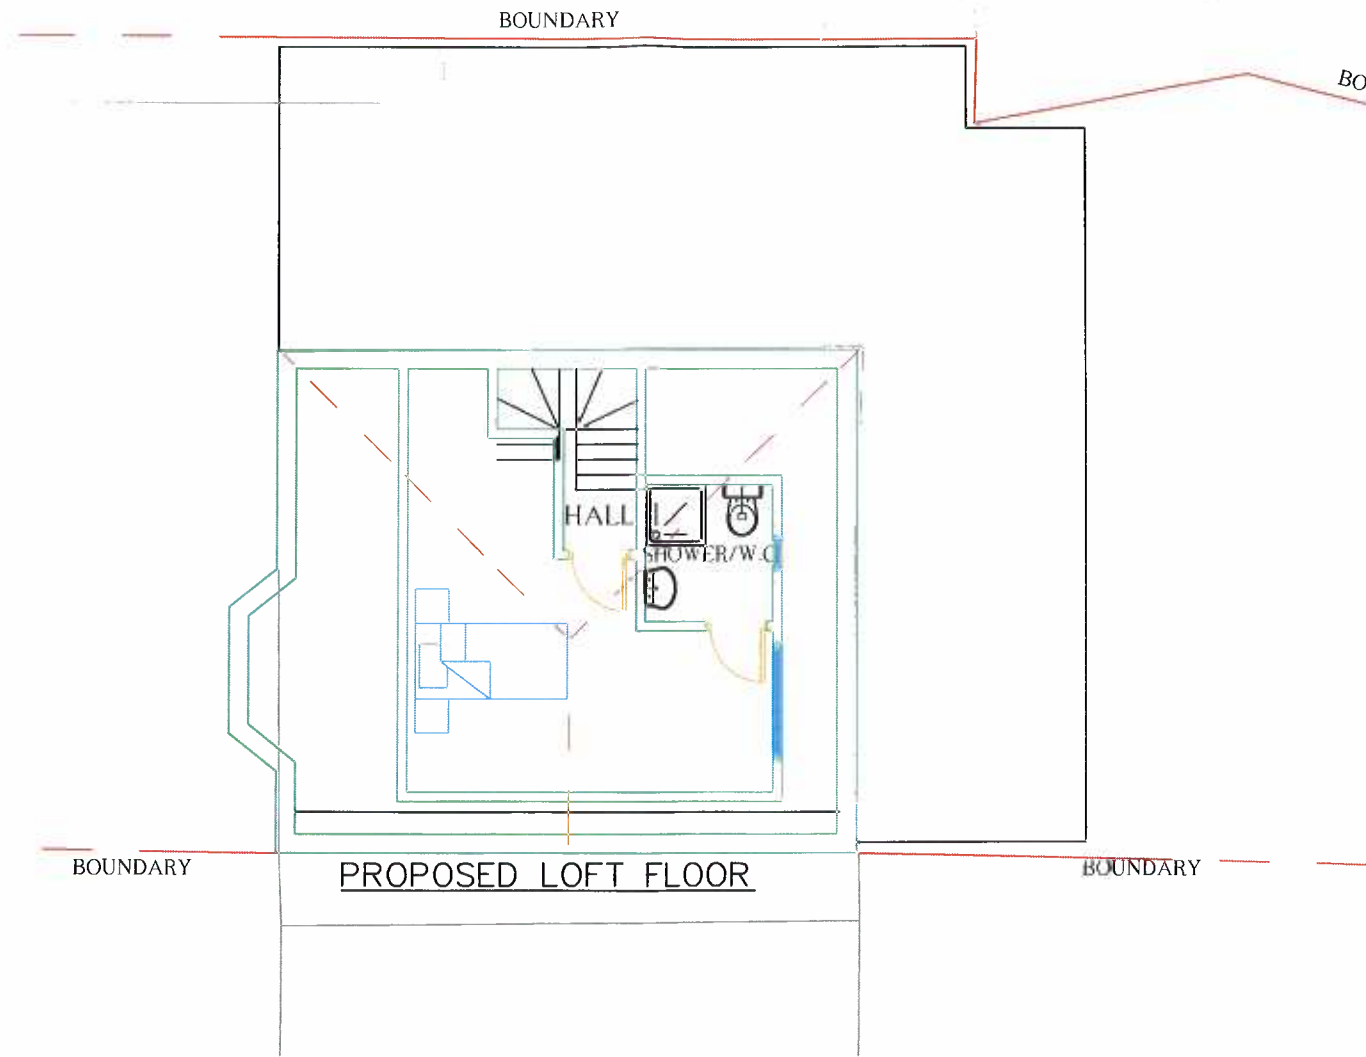


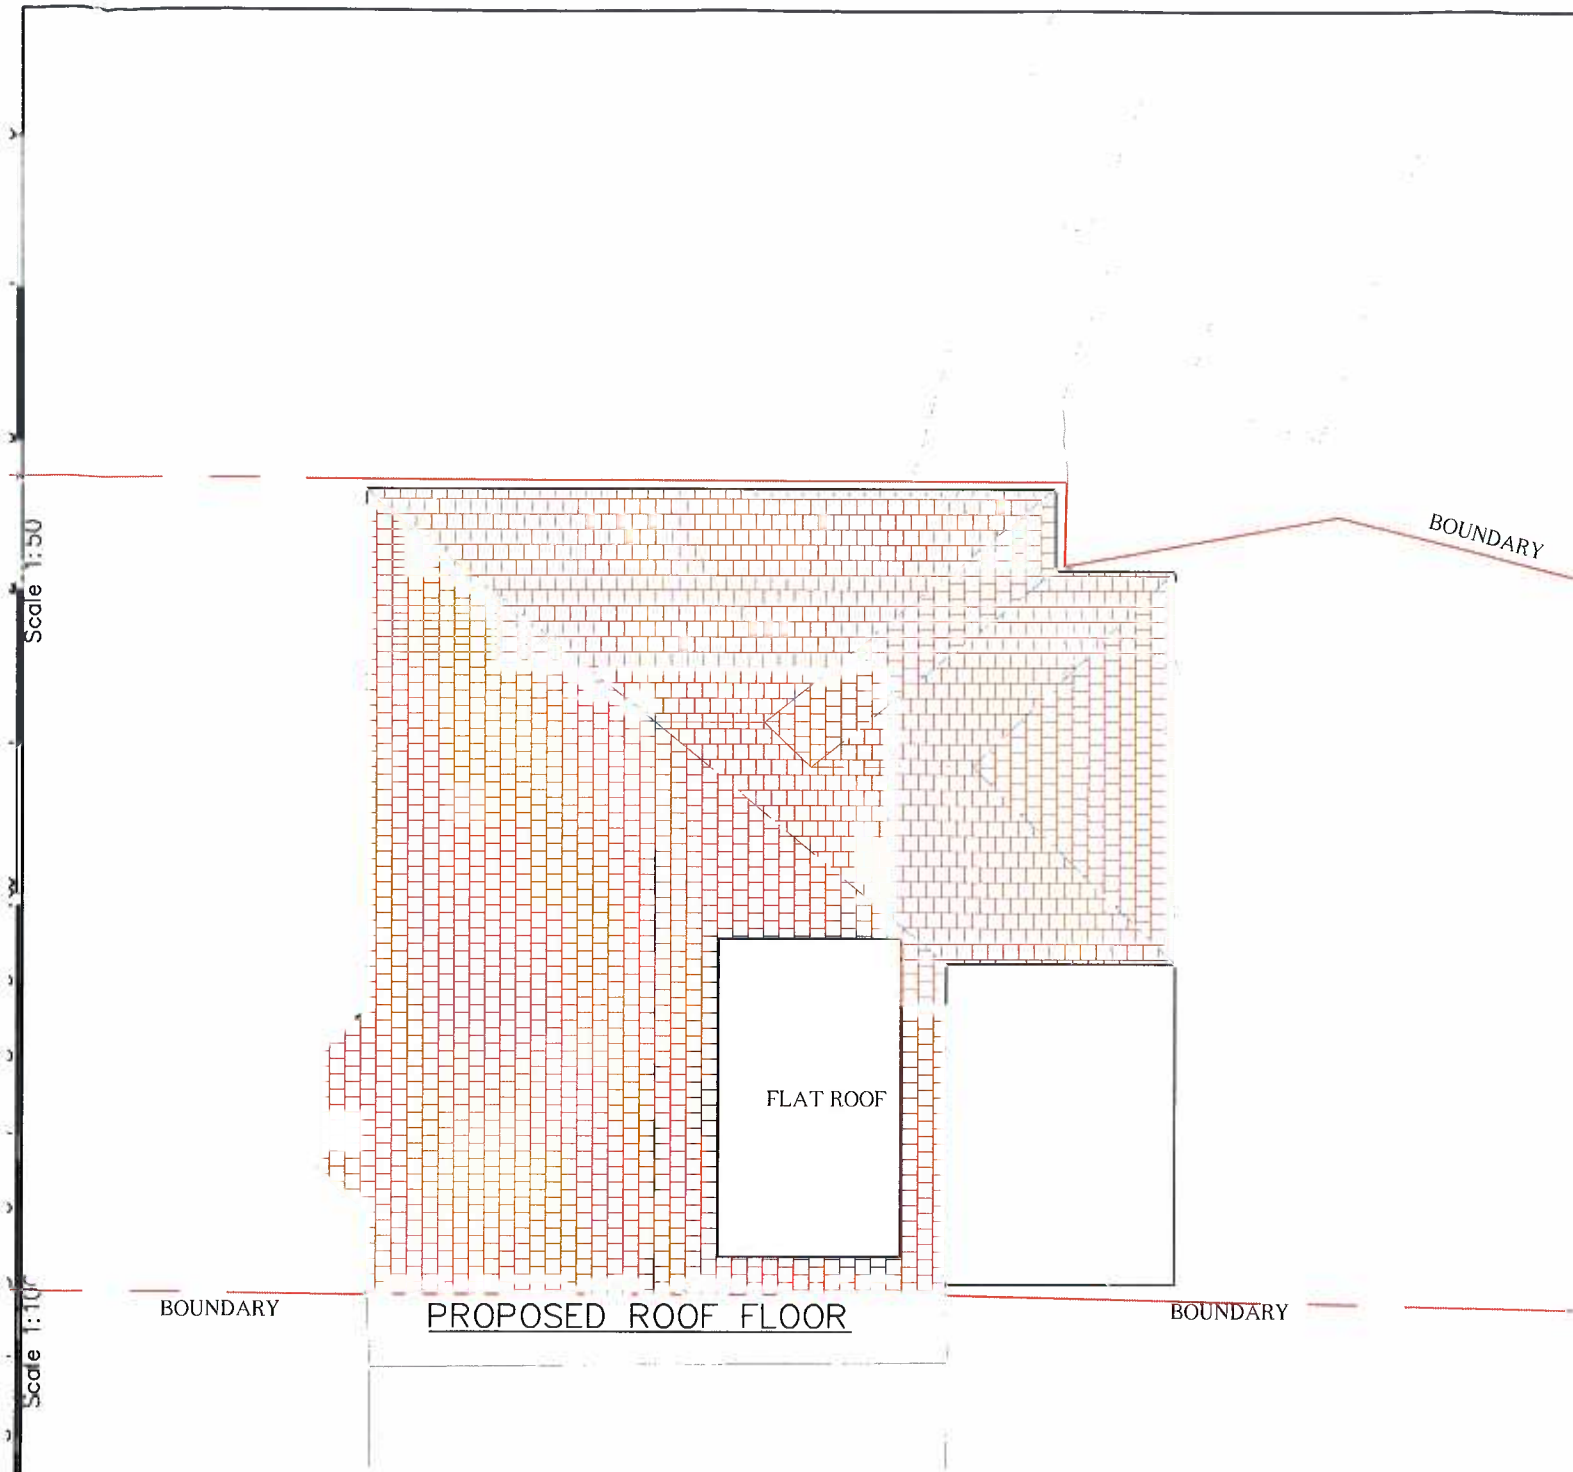

RECEIVED
14 AUG 2017
HBC Development Control

Rev.	Date.	Description	DWN.	CHK.	je architectural design ltd	Job Title:	Designed by:	Date:	Scale:
					Architectural & Structural Designers	185 Victoria Road, Emsworth PO10 7LY	Angelo E	Apr. 2017	1:100@A3
					1 Lytton Close				
					Northolt Village, Northolt	Drawing Title: Proposed Second Floor & Roof Layout	Client:	Drawing No:	Rev.
					Middlesex UB5 5BU			3071/AM/04	
					T: 020 8845 0795, M: 07930 557913, e:eangelo9@aol.com				