



PHYSICAL SCALE IN METERS @ 1:1250

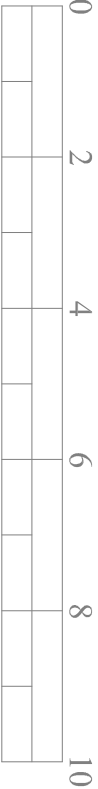


PHYSICAL SCALE IN METERS @ 1:100

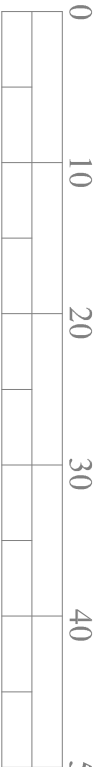

PHYSICAL SCALE IN METERS @ 1:500

NOTES:
This drawing has been produced solely for PLANNING/DESIGN.
Do not Scale from this Drawing except for planning purposes.
Any drainage shown is presumed and to be checked on site before commencement of works.
This drawing is the copyright of Mf Designs Ltd.

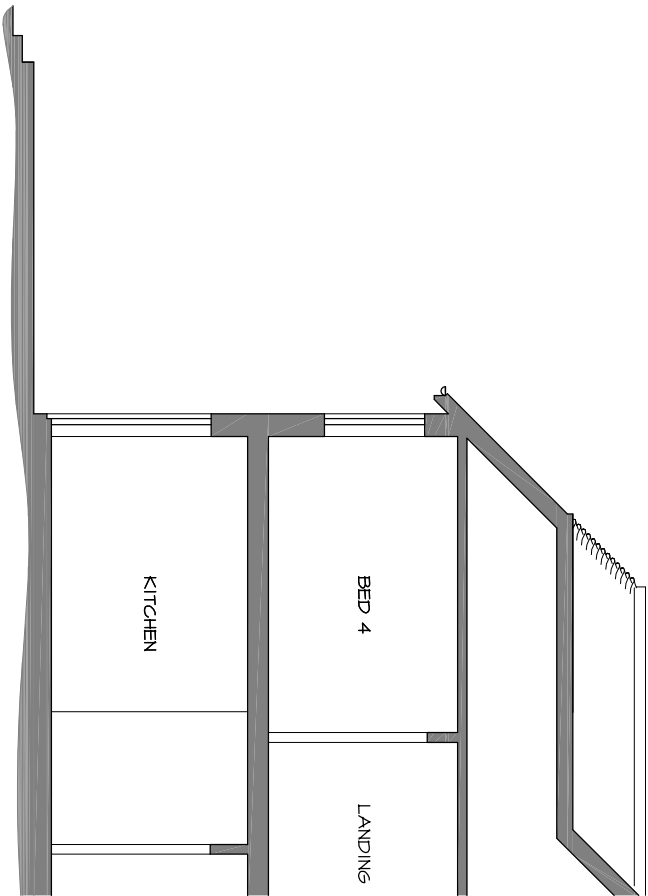


Proposed Typical Section



Produced on 03 January 2017 from the Ordnance Survey National Geographic Database and incorporating surveyed revision available at this date.
This map shows the area bounded by 474329,105617 474329,105758 474470,105758 474470,105617
Reproduction in whole or part is prohibited without the prior permission of Ordnance Survey.
Copyright 2017. Supplied by copla ltd trading as UKPlanningData.com a licensed Ordnance Survey partner (100054135).
Data licensed for 1 year, expiring 03 January 2018. Unique plan reference 78v/132447/182055

Location

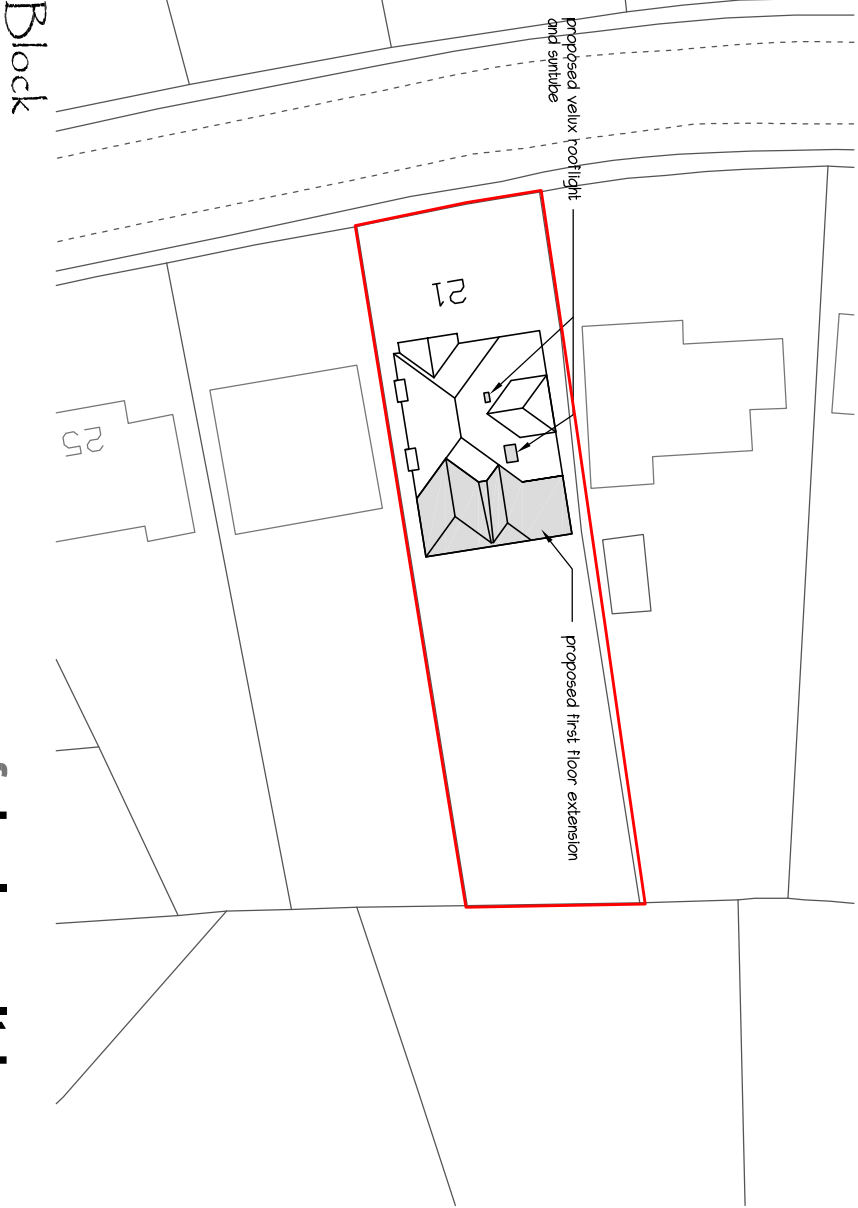

mf designs ltd

Chartered Architects



36 Grove Road • Havant • Hampshire • PO9 1AR
Director: Martin Farrer RIBA • Co Registration No.4507379
Date: Jan 2017
Scale: 1:1250/500
Job No: 3174
Dwg No: P_03