


PROPOSED TWO STOREY SIDE ADDITION
CLEAR COTTAGE, MANOR RD, HAYLING IS HANTS
FOR M. WILSON.

A PARTY WALL AGREEMENT IS TO BE AGREED IN WRITING
WITH THE ADJACENT NEIGHBOUR PRIOR TO ANY
COMMENCEMENT OF WORK FOR THE EXCAVATION OF
FOUNDATIONS WITHIN 3M.

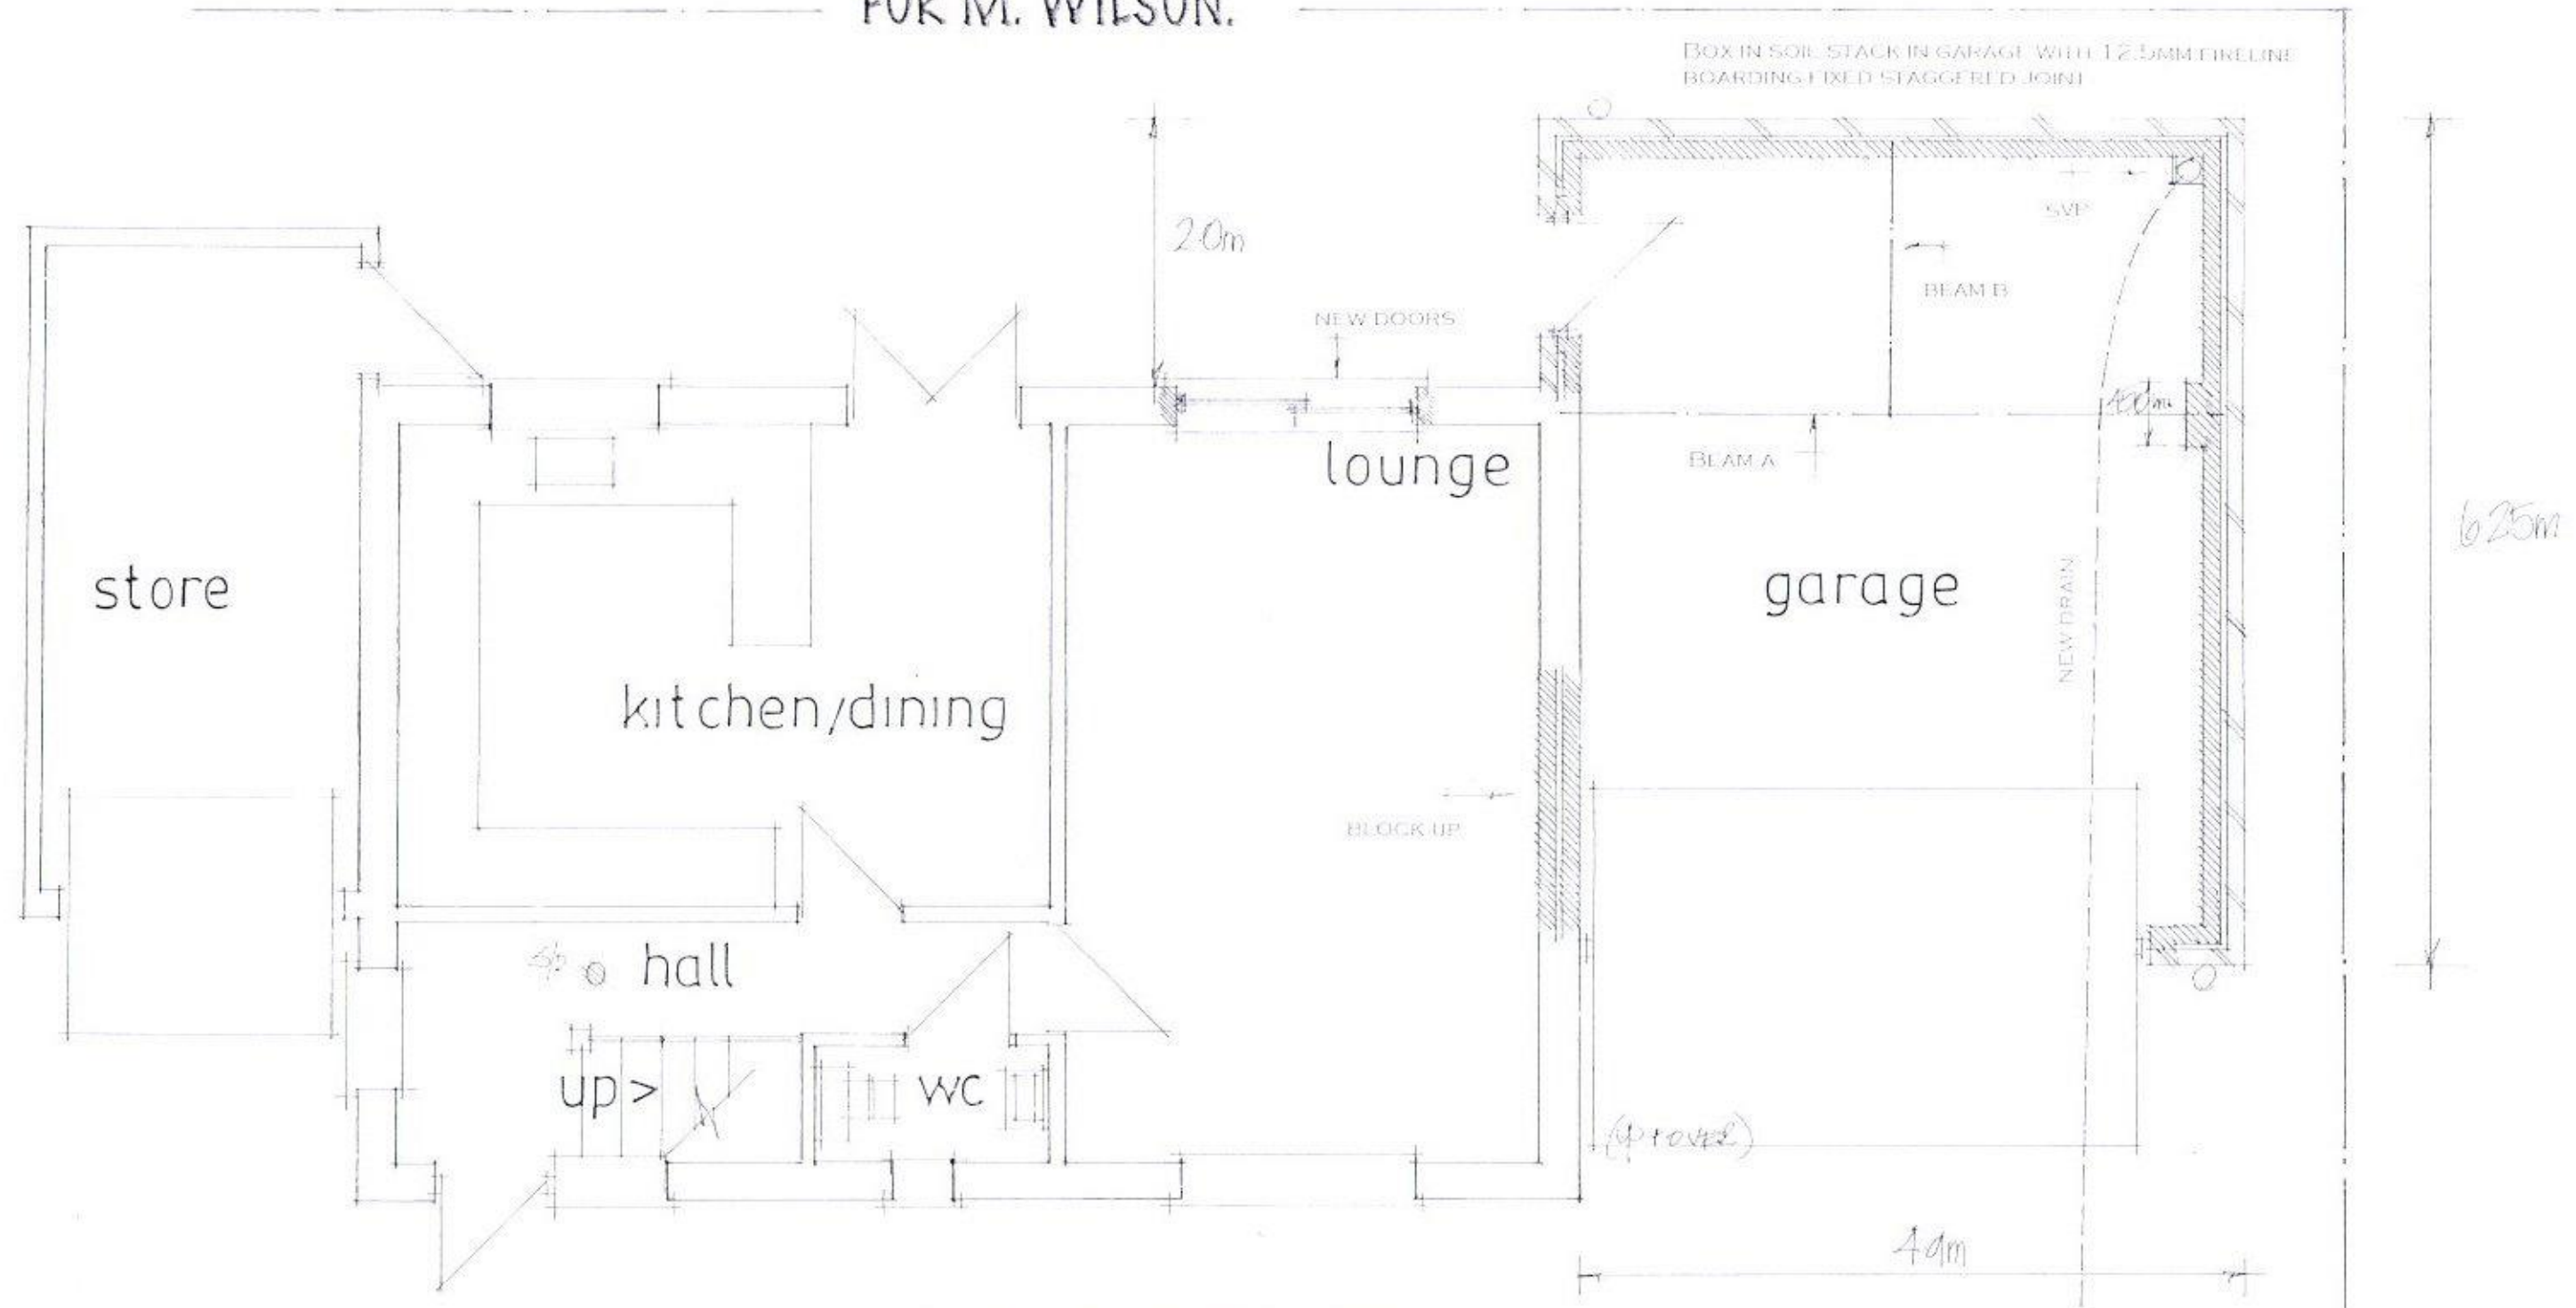

NOTE CHECK ALL MEASUREMENTS ON SITE PRIOR TO
THE COMMENCEMENT OF WORK.

WALLS TO BE FULLY BONDED TO THE EXISTING CAVITIES
AND DAMP-PROOF COURSES TO BE MAINTAINED
CONTINUOUS CLOSE ALL REVEALS WITH INSULATED
CAVITY CLOSERS.

date june 16
scale 1:50



PETER J. WALKER MRICS
CHARTERED SURVEYOR
182 SEAFROST, HAYLING ISLAND, HANTS
PO11 9 AN

TEL: 02392467571