



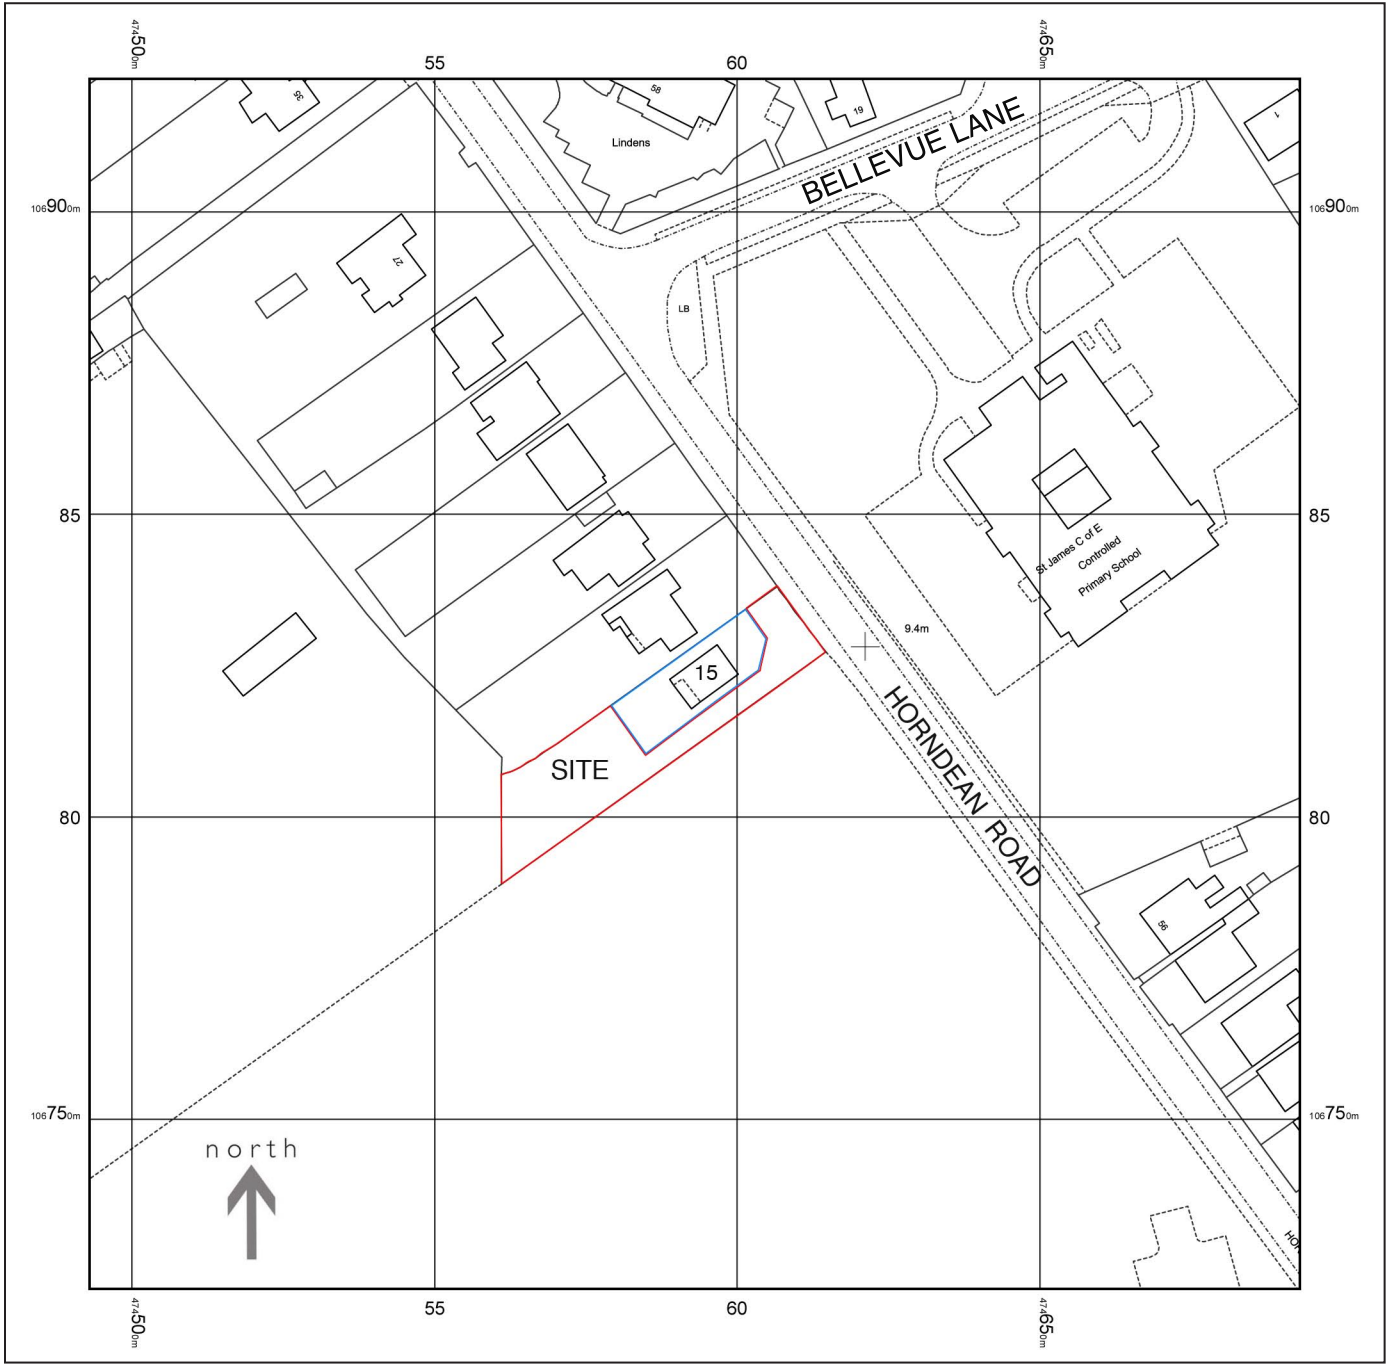

LOCATION PLAN 1:1250

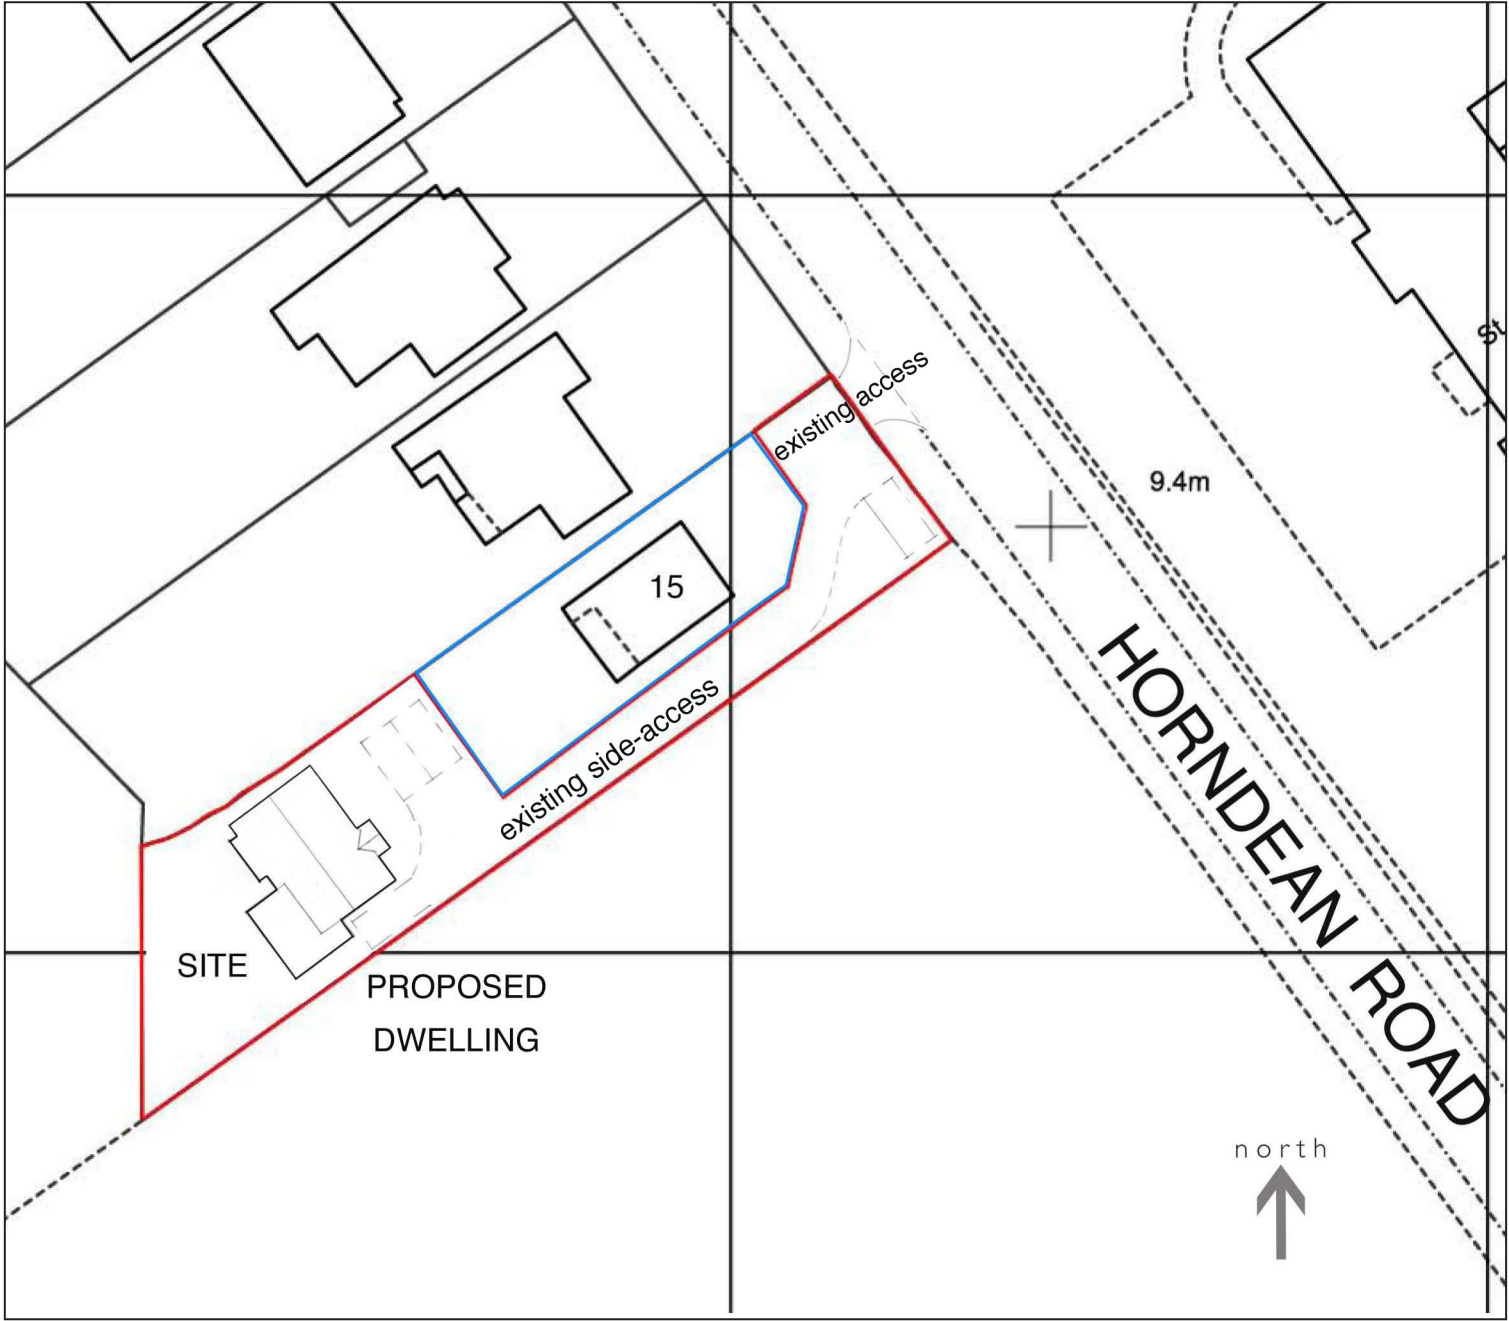

PROPOSED BLOCK PLAN 1:500

This drawing has been prepared for the purpose of gaining planning permission only and does not purport to be a working or contractual drawing. This drawing has been prepared based on survey drawings and information prepared by others. All dimensions and levels on all drawings must be checked and verified on site before commencement of works.

client:	Mr Paul Melbert	date:	18/08/2017	pauline SUTTON design 0771 8898186
site address:	15 HORNDEAN ROAD, EMSWORTH, HAMPSHIRE, PO10 7PT	drawing no:	HR - 00 Rev A	
title:	PROPOSED: NEW SINGLE STOREY BUNGALOW	scale:	1:1250/1:500 @A3	
project:	Proposed new dwelling adjacent to 15 Horndean Road, Emsworth	drawing title:	LOCATION & BLOCK PLAN	