


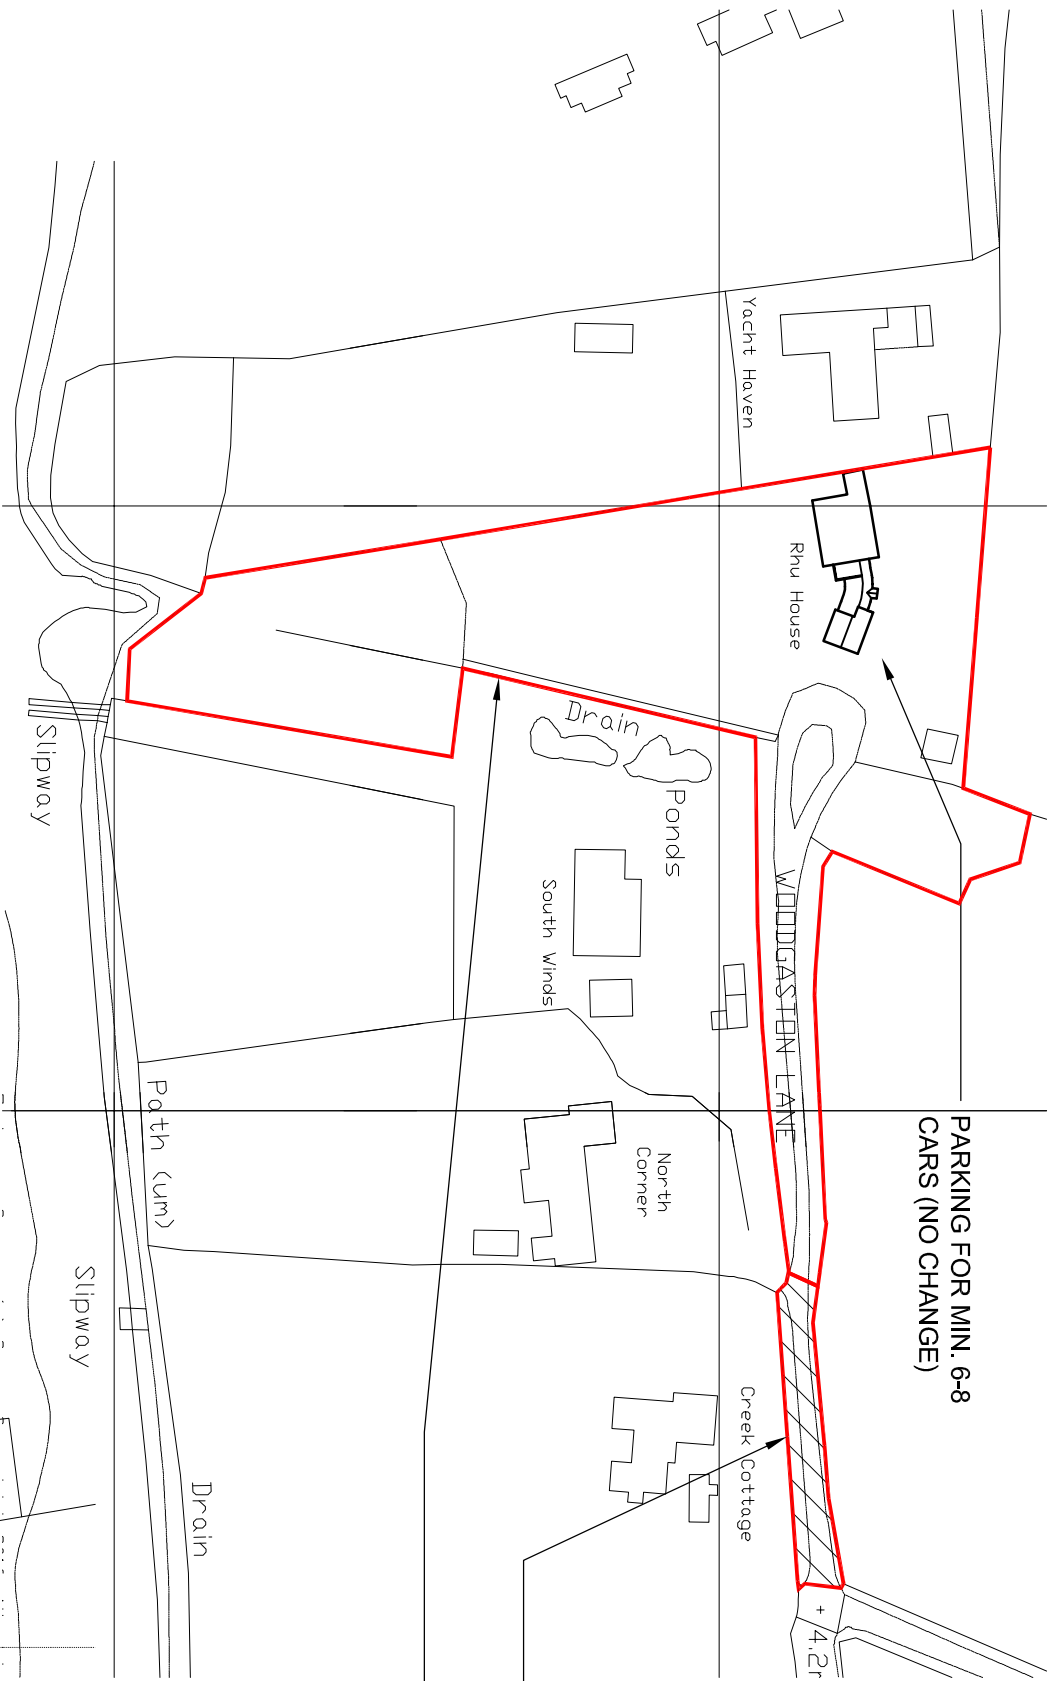

PARKING FOR MIN. 6-8  
CARS (NO CHANGE)

APPLICATION BOUNDARY (LAND IN OWNERSHIP OF CREEK  
COTTAGE WITH RIGHT OF WAY FOR RHU HOUSE)

APPLICATION BOUNDARY

PROPOSED ALTERATION  
AND EXTENSION OF  
EXISTING LINKING  
STRUCTURE AND ANNEXE



Drdrance Survey (c) Crown Copyright 2016. All rights reserved. Licence number 100022432  
LOCATION PLAN  
1:1250



Drdrance Survey (c) Crown Copyright 2016. All rights reserved. Licence number 100022432  
PROPOSED SITE PLAN  
1:500