


LOCATION PLAN 1:1250

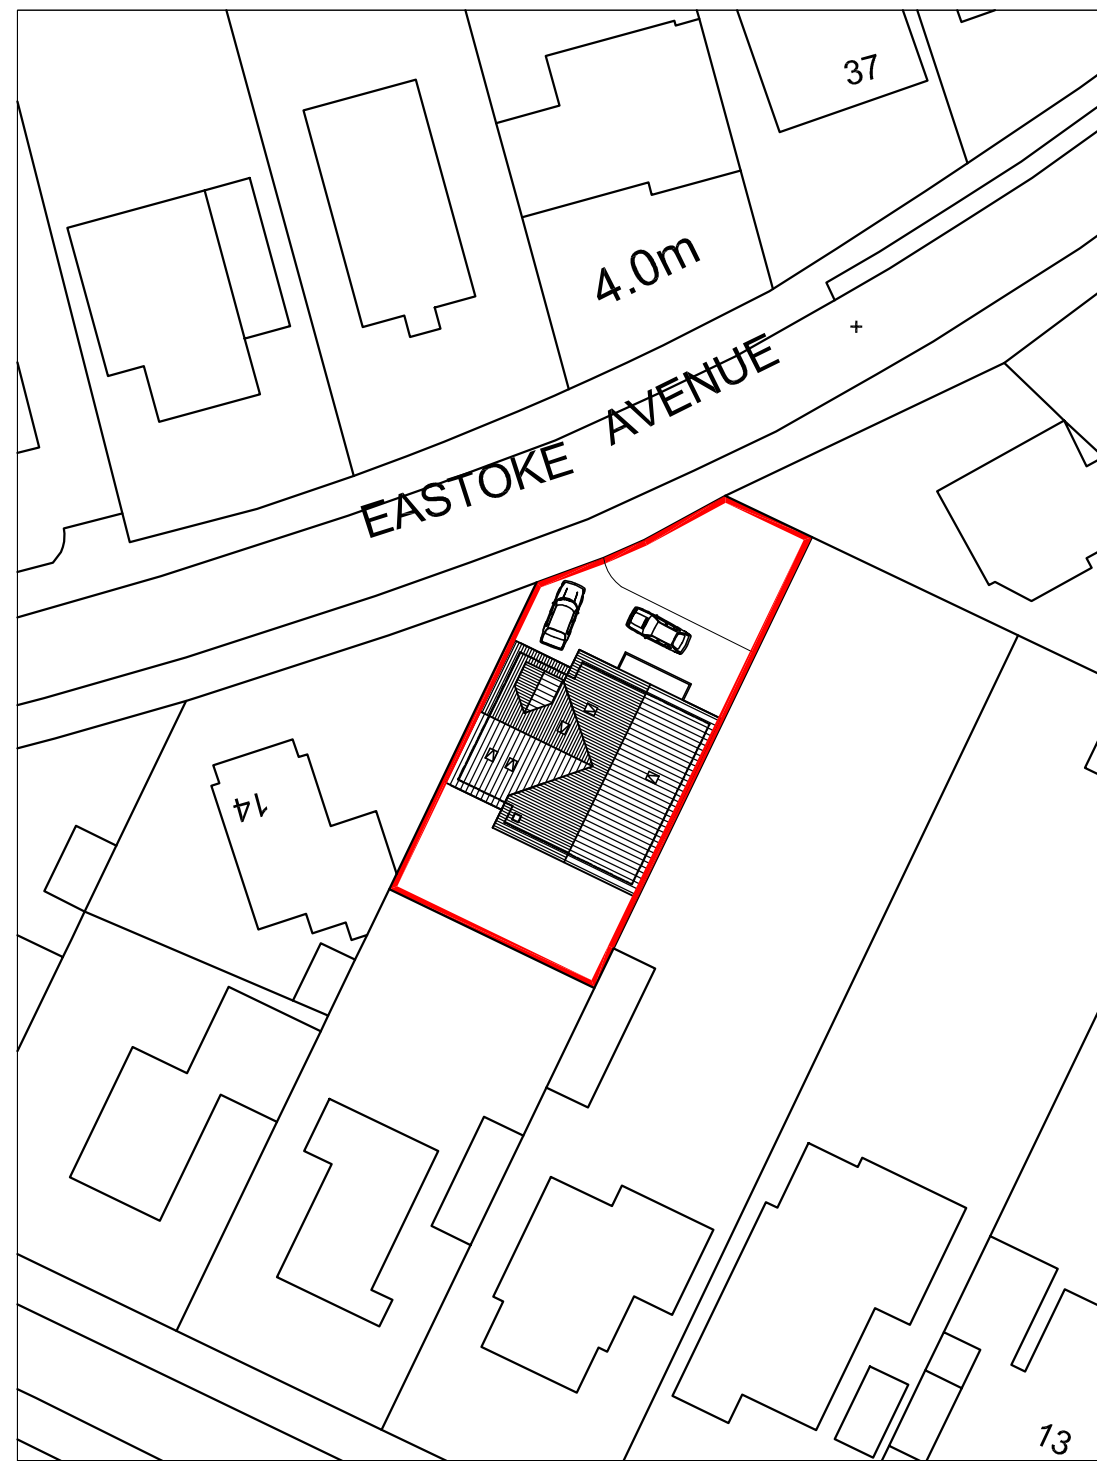

BLOCK PLAN 1:500

m 10 20 30 40

metres 10 20 30 40

16 Eastoke Avenue,
Hayling Island,
PO11 9QW

SITE PLANS

Revisions

- A.
- B.
- C.
- D.



Scale A3 = AS SHOWN
Date 21/08/17
Drawn OS

17082-101⁰

© Crown Copyright
All rights reserved.
Reproduced by Permission.
Licence No. 100046837