



FRONT SIDE REAR SIDE

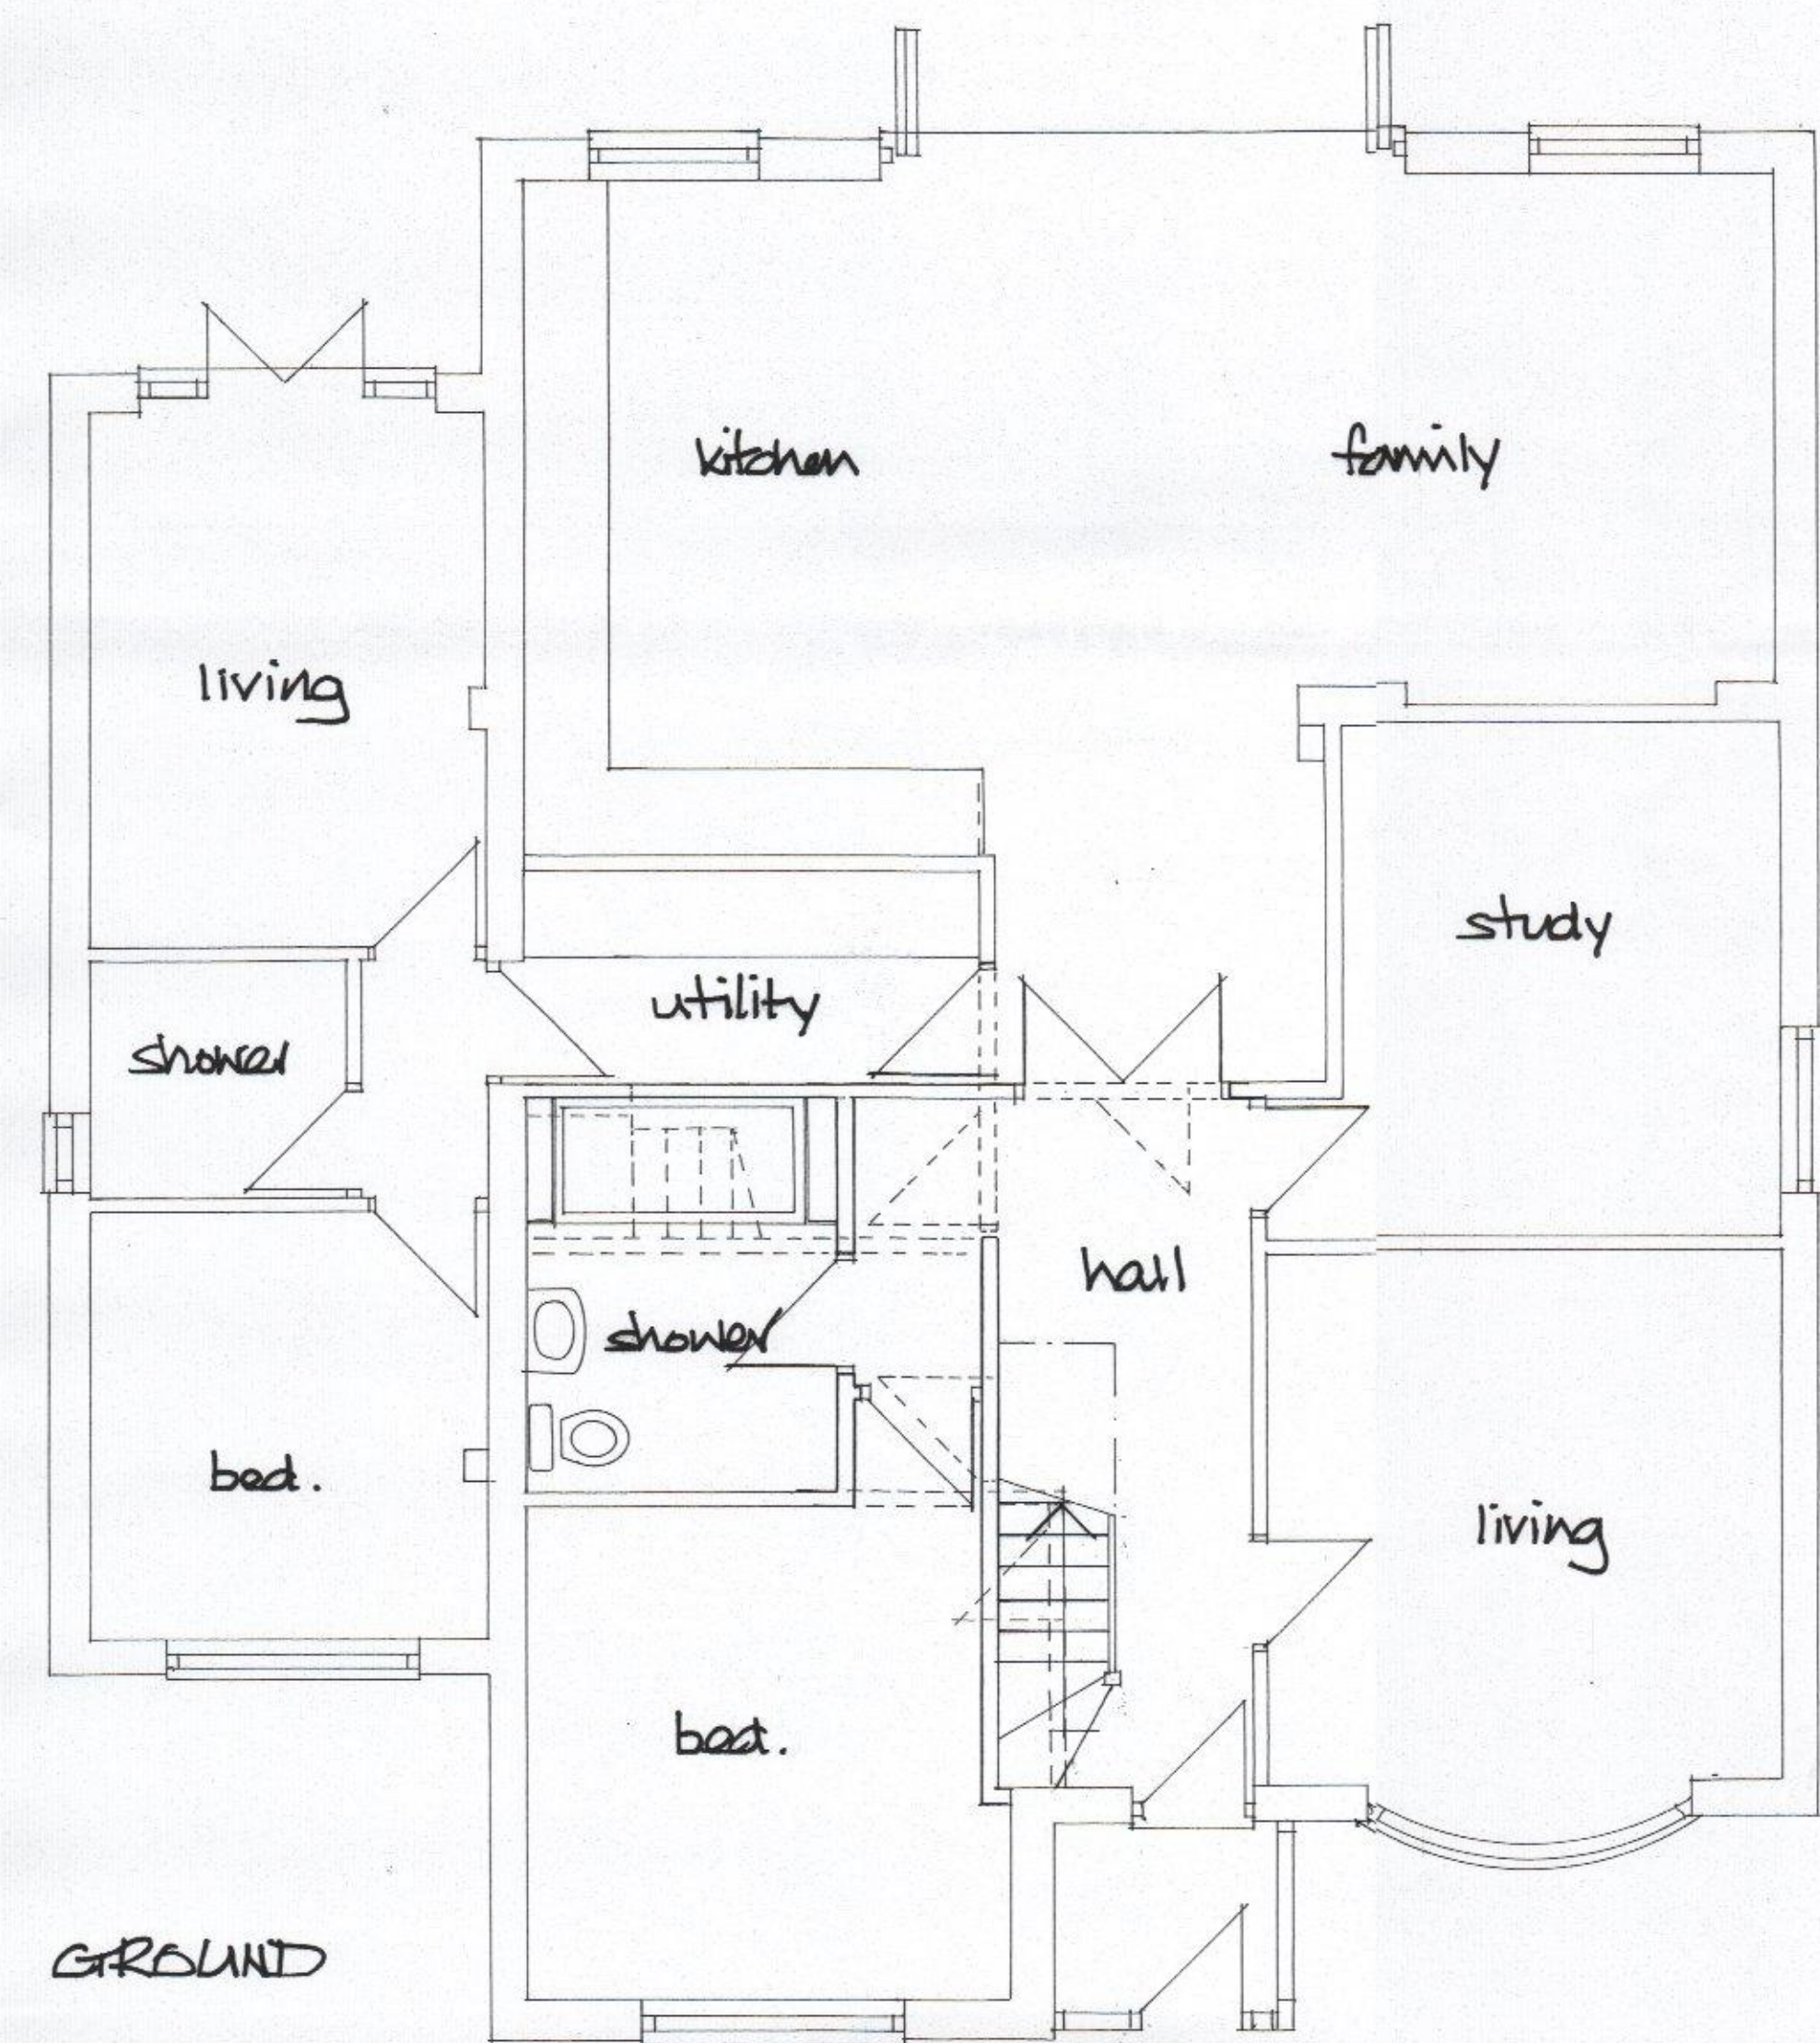

GROUND

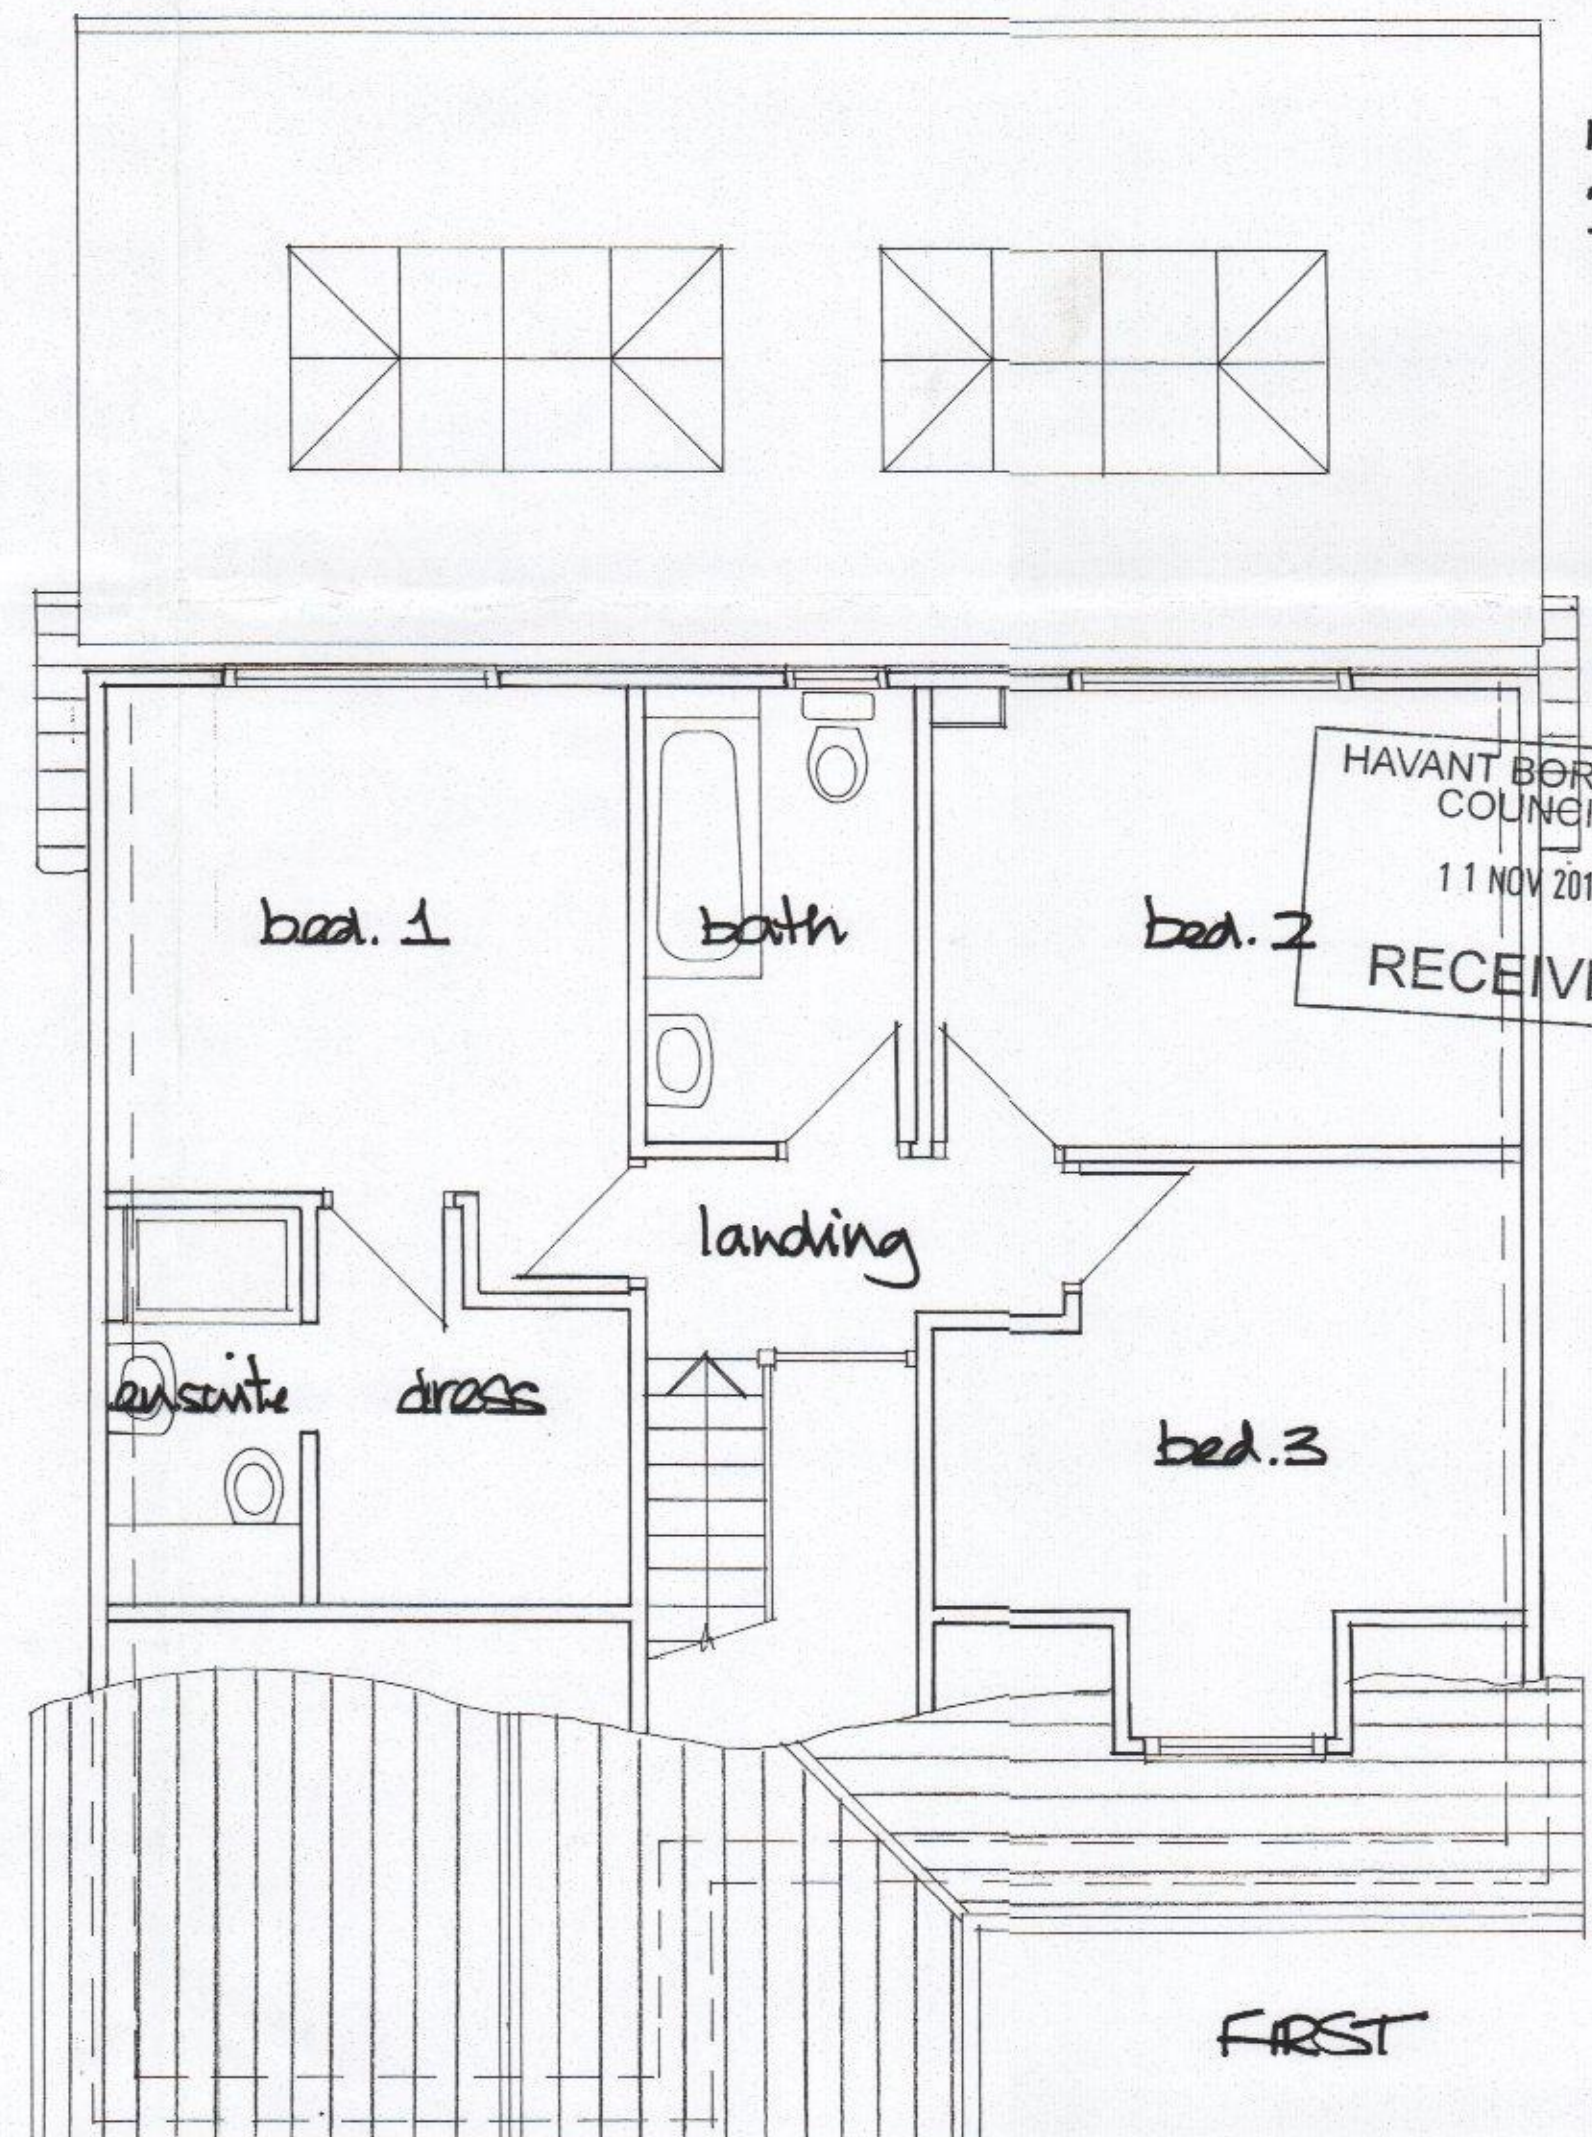

FIRST



LOCATION Scale 1:1250
OS ref 100046326



SITE scale 1:500

DEREK TREAGUS ASSOCIATES ARCHITECTURAL SERVICES No3-The Townhouse, 20 Nelson Road, Southsea, Hampshire PO5 2AS Tel: 07956 624094 Email: derek.treagus@gmail.com	
Project	LOFT CONVERSION TO 43 LITTLE PARK AVENUE, BEDHAMPTON, HAMPSHIRE
Client	Mr & Mrs J Martin
Subject	Planning Drawing
Date: Oct 2016	Scale: 1: 50 1:100 @ 2
Rev:	Drg. No. 16/541/01
• Copyright reserved. • All dimensions are to be site confirmed and should not be scaled unless for Planning purposes. • Verify all queries with the office.	