


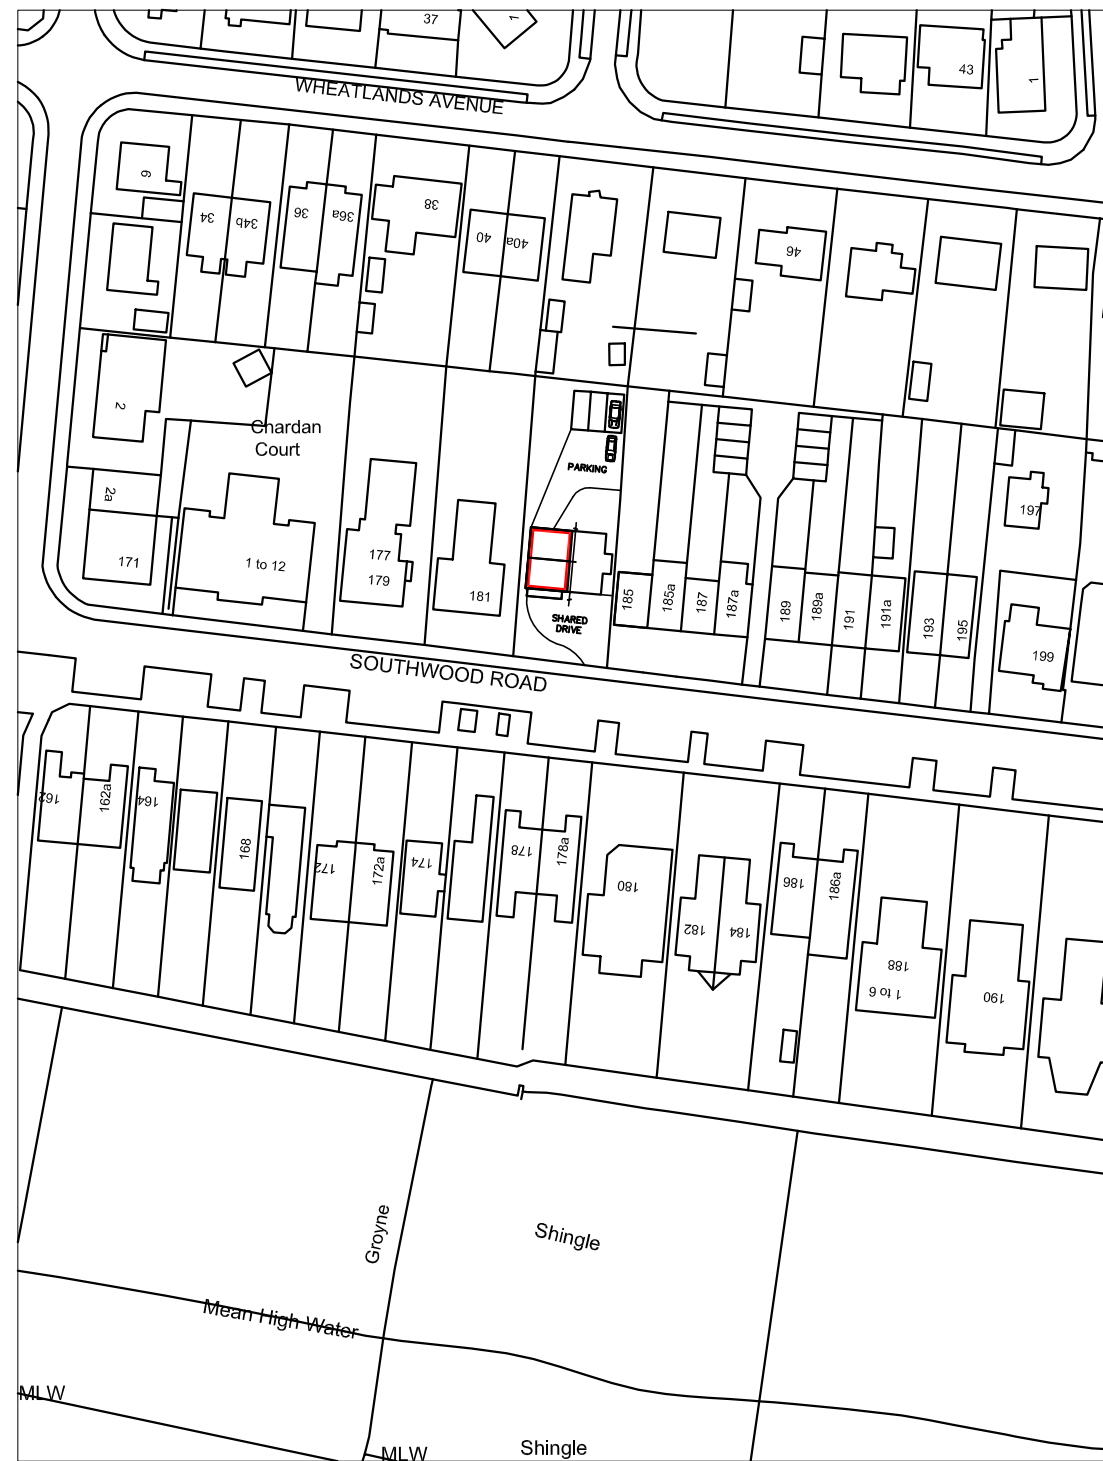

m	10	20	30	40
---	----	----	----	----

SITE PLANS

SITE PLANS

Revisions


- A. Parking shown. 23/08/17
B. Red line as previous. 23/08/17
C.
D.



The Old Brewery,
15E South Street, Havant,
Hampshire, PO9 1BU
023 92 474 919
critchleyarchitect@hotmail.com

Scale A3 = AS SHOWN
Date 24/06/17
Drawn OS

17065-101^B

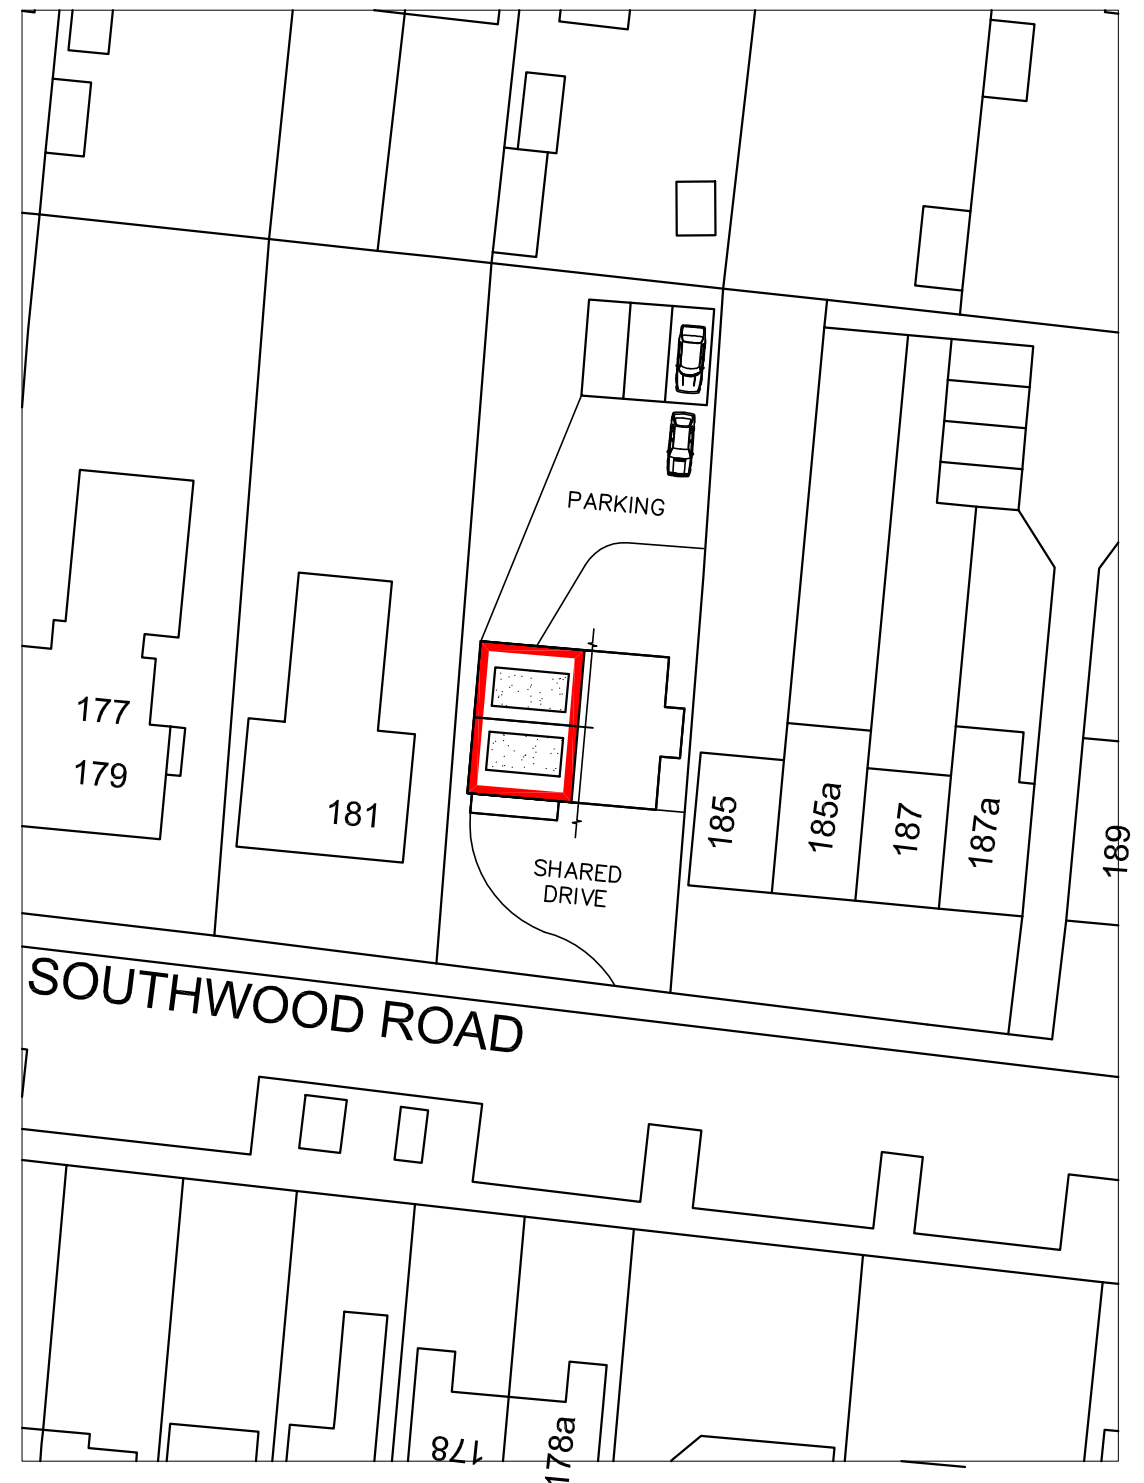

metres	10	20	30	40
--------	----	----	----	----

© Crown Copyright
All rights reserved.
Reproduced by Permission.
Licence No. 100046837