


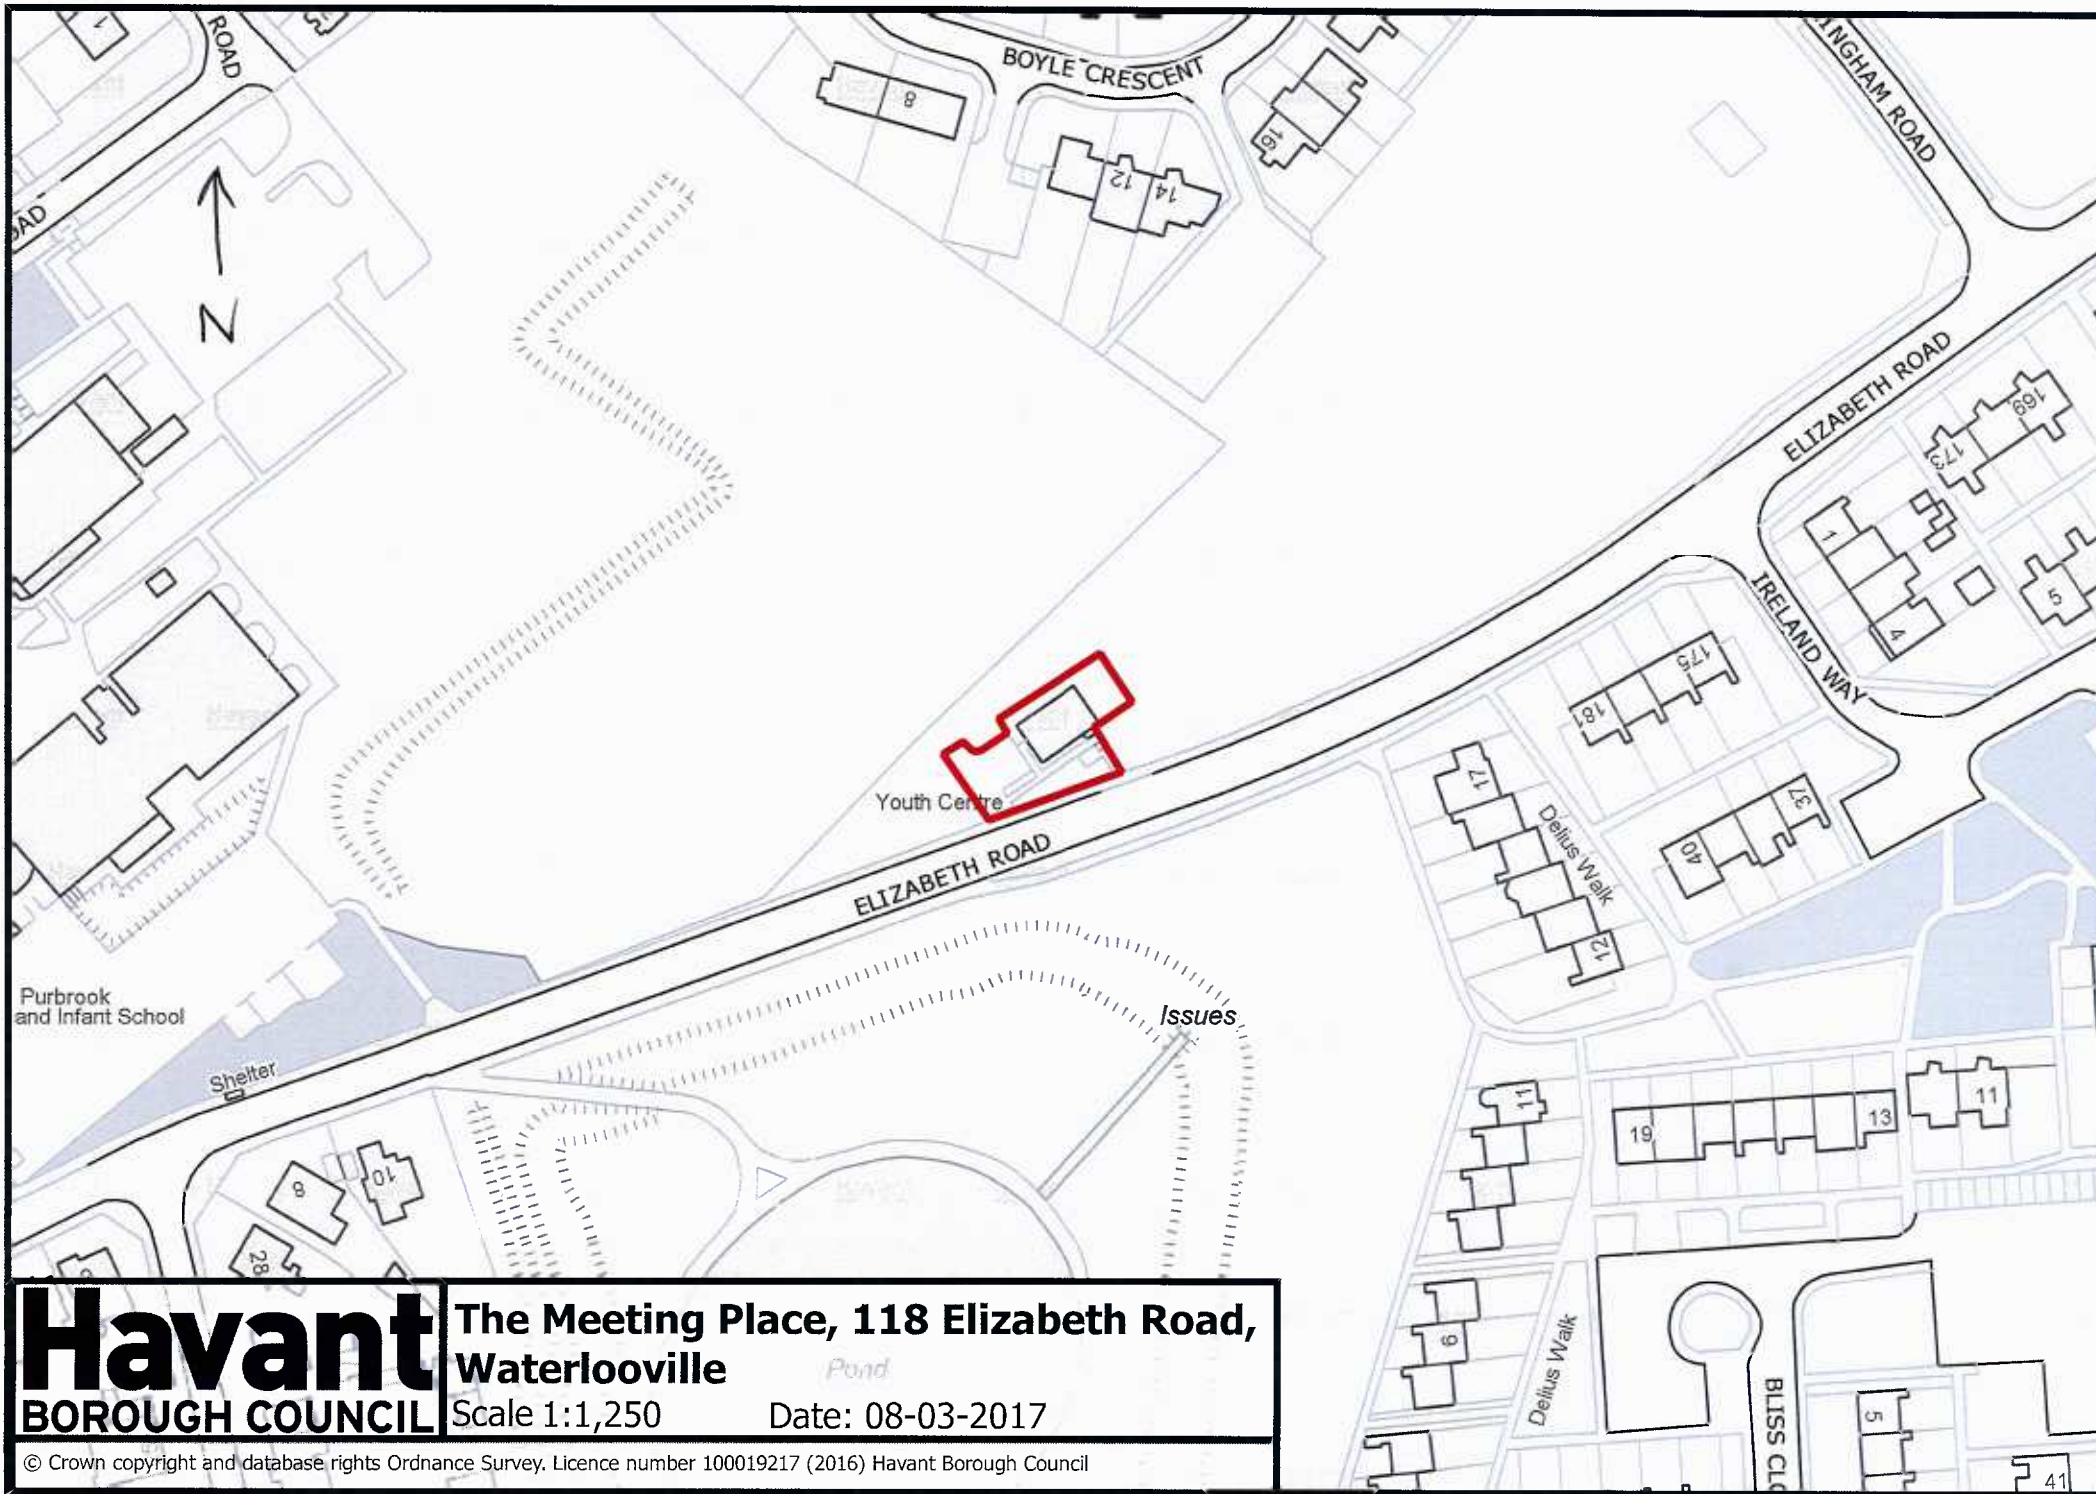

Havant
BOROUGH COUNCIL

**The Meeting Place, 118 Elizabeth Road,
Waterlooville**

Scale 1:1,250

Date: 08-03-2017

© Crown copyright and database rights Ordnance Survey. Licence number 100019217 (2016) Havant Borough Council